

Building Statistics		Area (m2)
Gross Floor Area (Total)		3,480
Retail GFA		1,078
Office GFA		2,402
Floor Space Index		0.54
Parking Statistics	Required	Provided
Commercial	–	135 spaces
Accessible (total)	3 spaces	6 spaces
Type A		3 spaces
Type B		3 spaces
Car Share	0	0
Short Term	0	0
Loading Spaces	2	1
Bike Parking	Required	Provided
Long-Term	5	10
Short-Term	10	19
E99/MU 1 Zone	Required	Provided
Minimum lot area (square metres):	0	6,482
Minimum lot frontage (metres):	0	49 +/-
Maximum height:	20 metres + Cupola	existing condition
Minimum front setback	3	25.1
Minimum rear setback (metres):	4	4.7
Minimum exterior setback (metres):	3	North: 1.87 South: 27.6
Minimum landscaped open space:	30%	34%
Minimum lot coverage:	55%	21.3%

Revision	Description	Date
----------	-------------	------


Project
The Exchange Kingston
Artisan Food Market and Offices

Location
40 Sir John A MacDonald Blvd
Kingston, Ontario

Client
Siderius Developments Ltd.


Drawing Site Plan

Drawn by J Martina		Date July 03, 2026
File Name 26043-A020		Scale 1:200
Client Project #		Drawing Number
Project # 26043	Revision #	A020

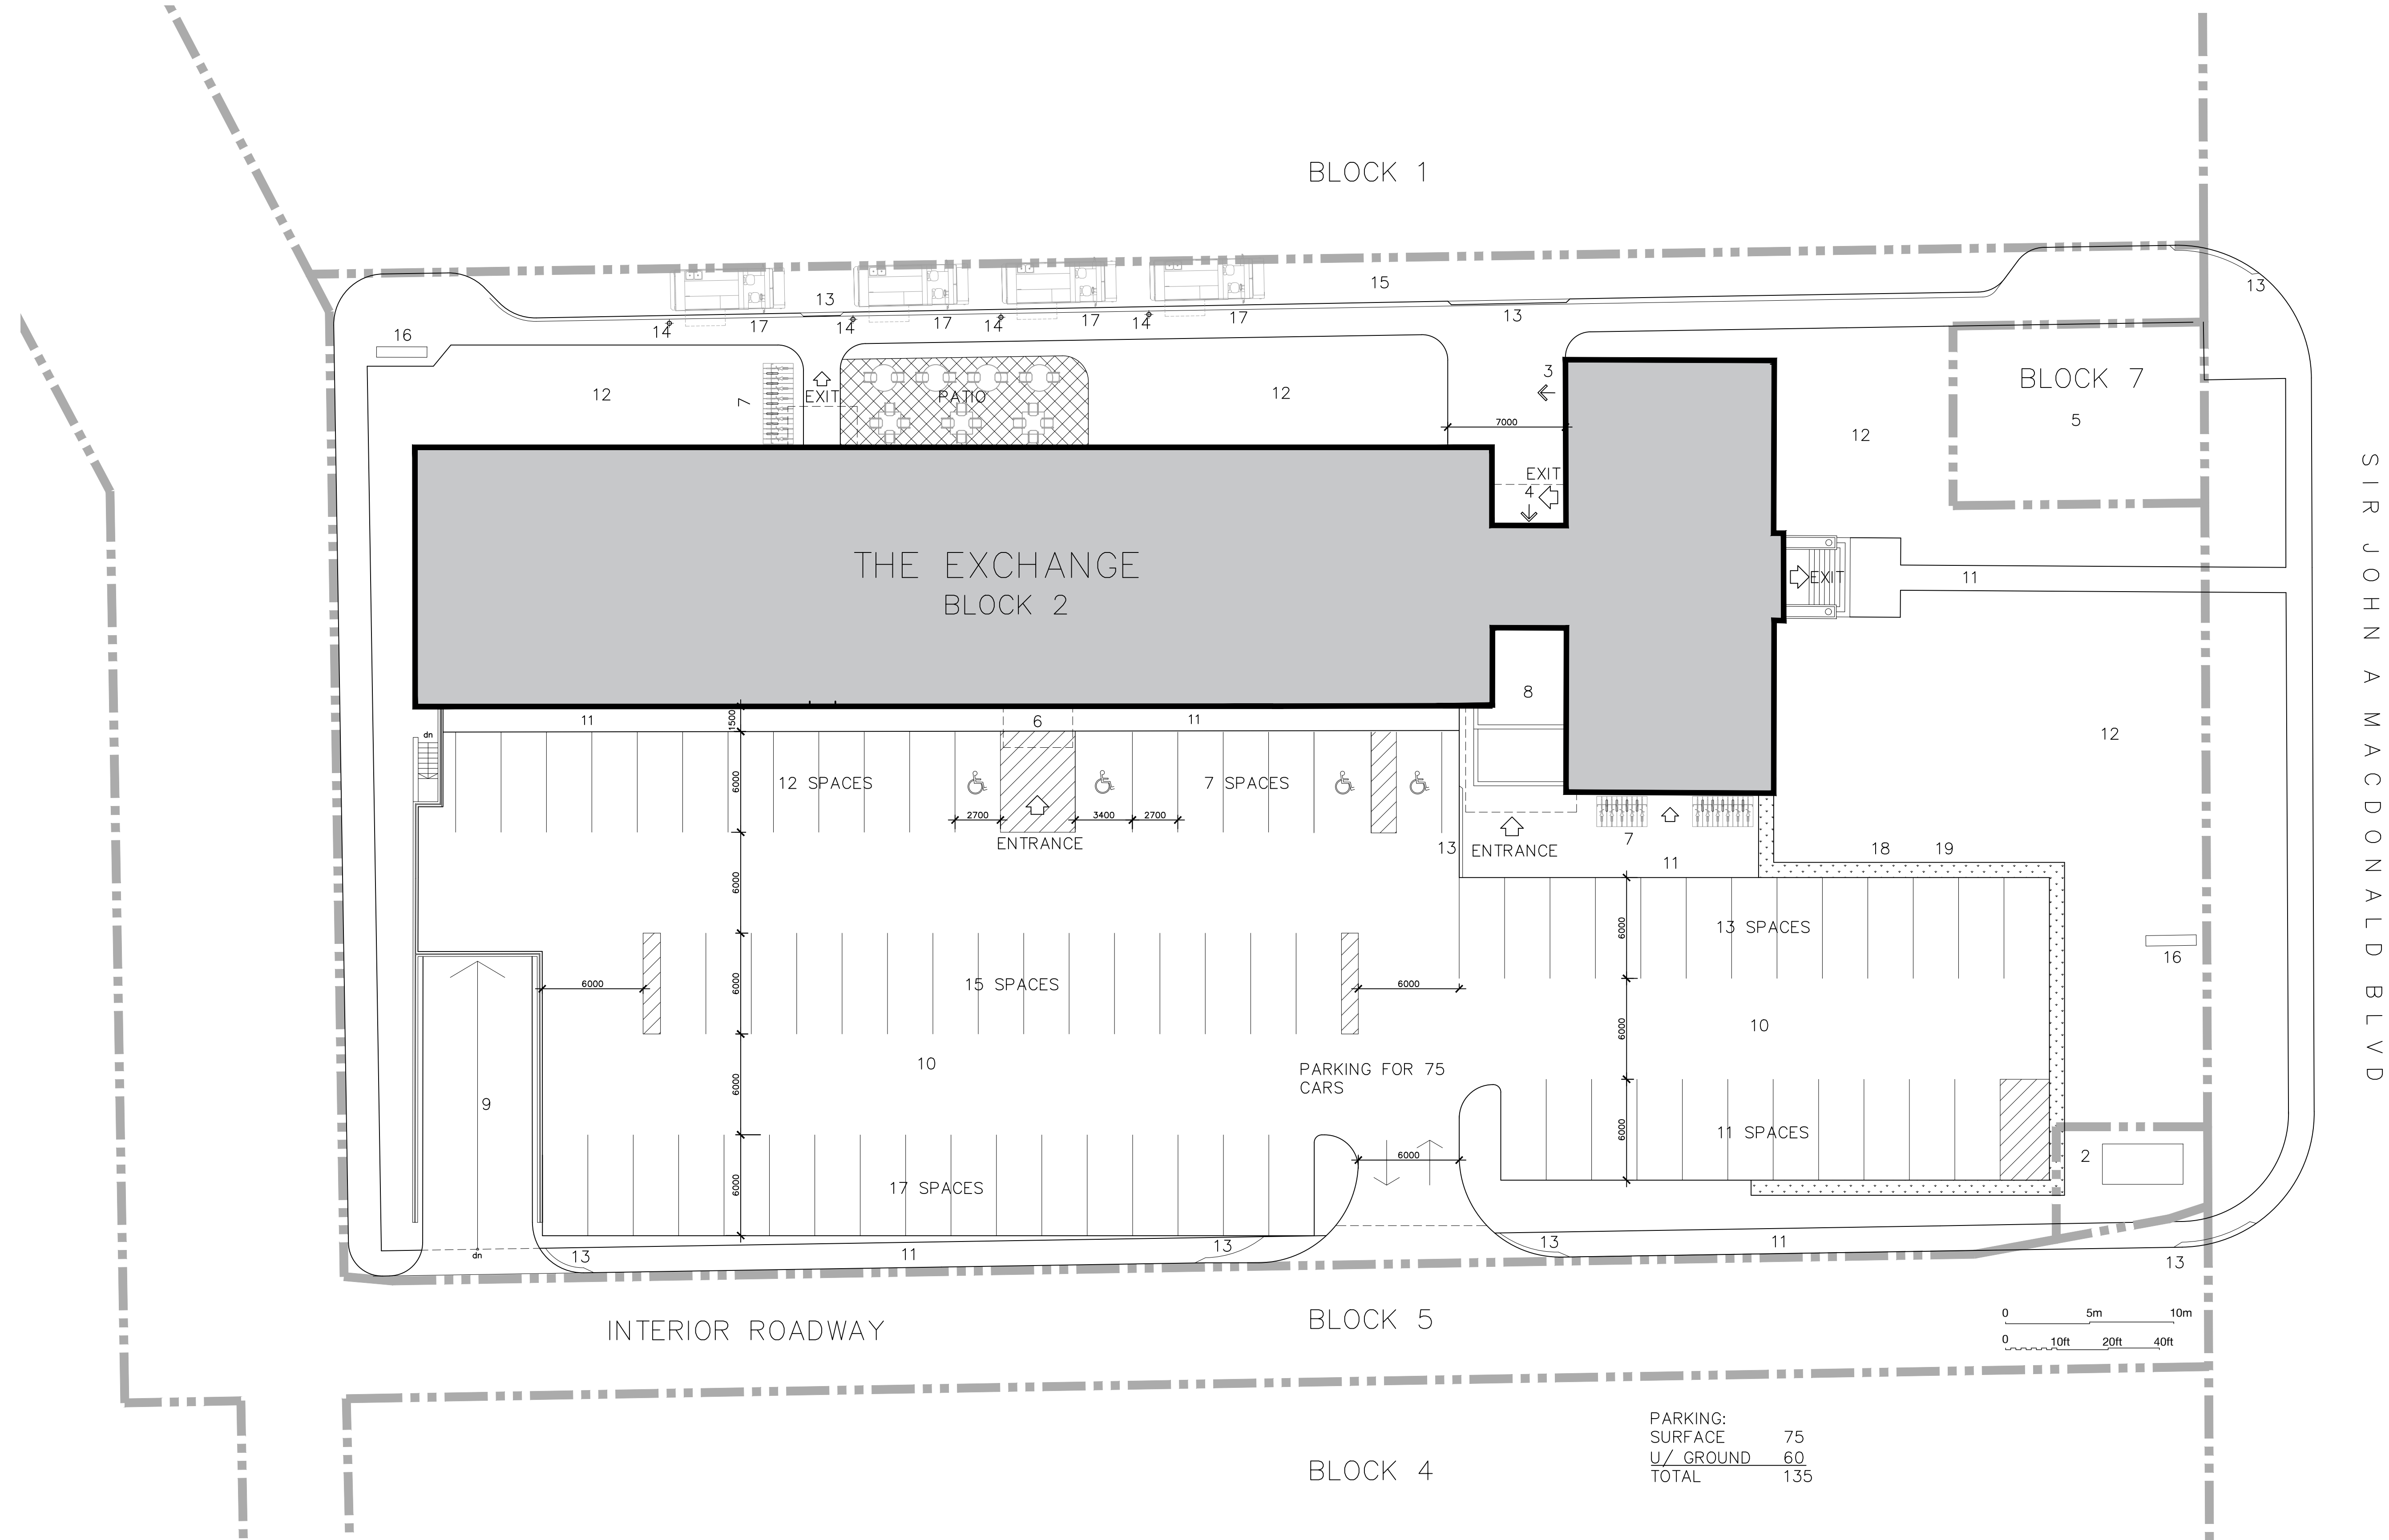


1 Site Plan
A020 1:200

PARKING:	
SURFACE	75
U/ GROUND	60
TOTAL	<u>135</u>

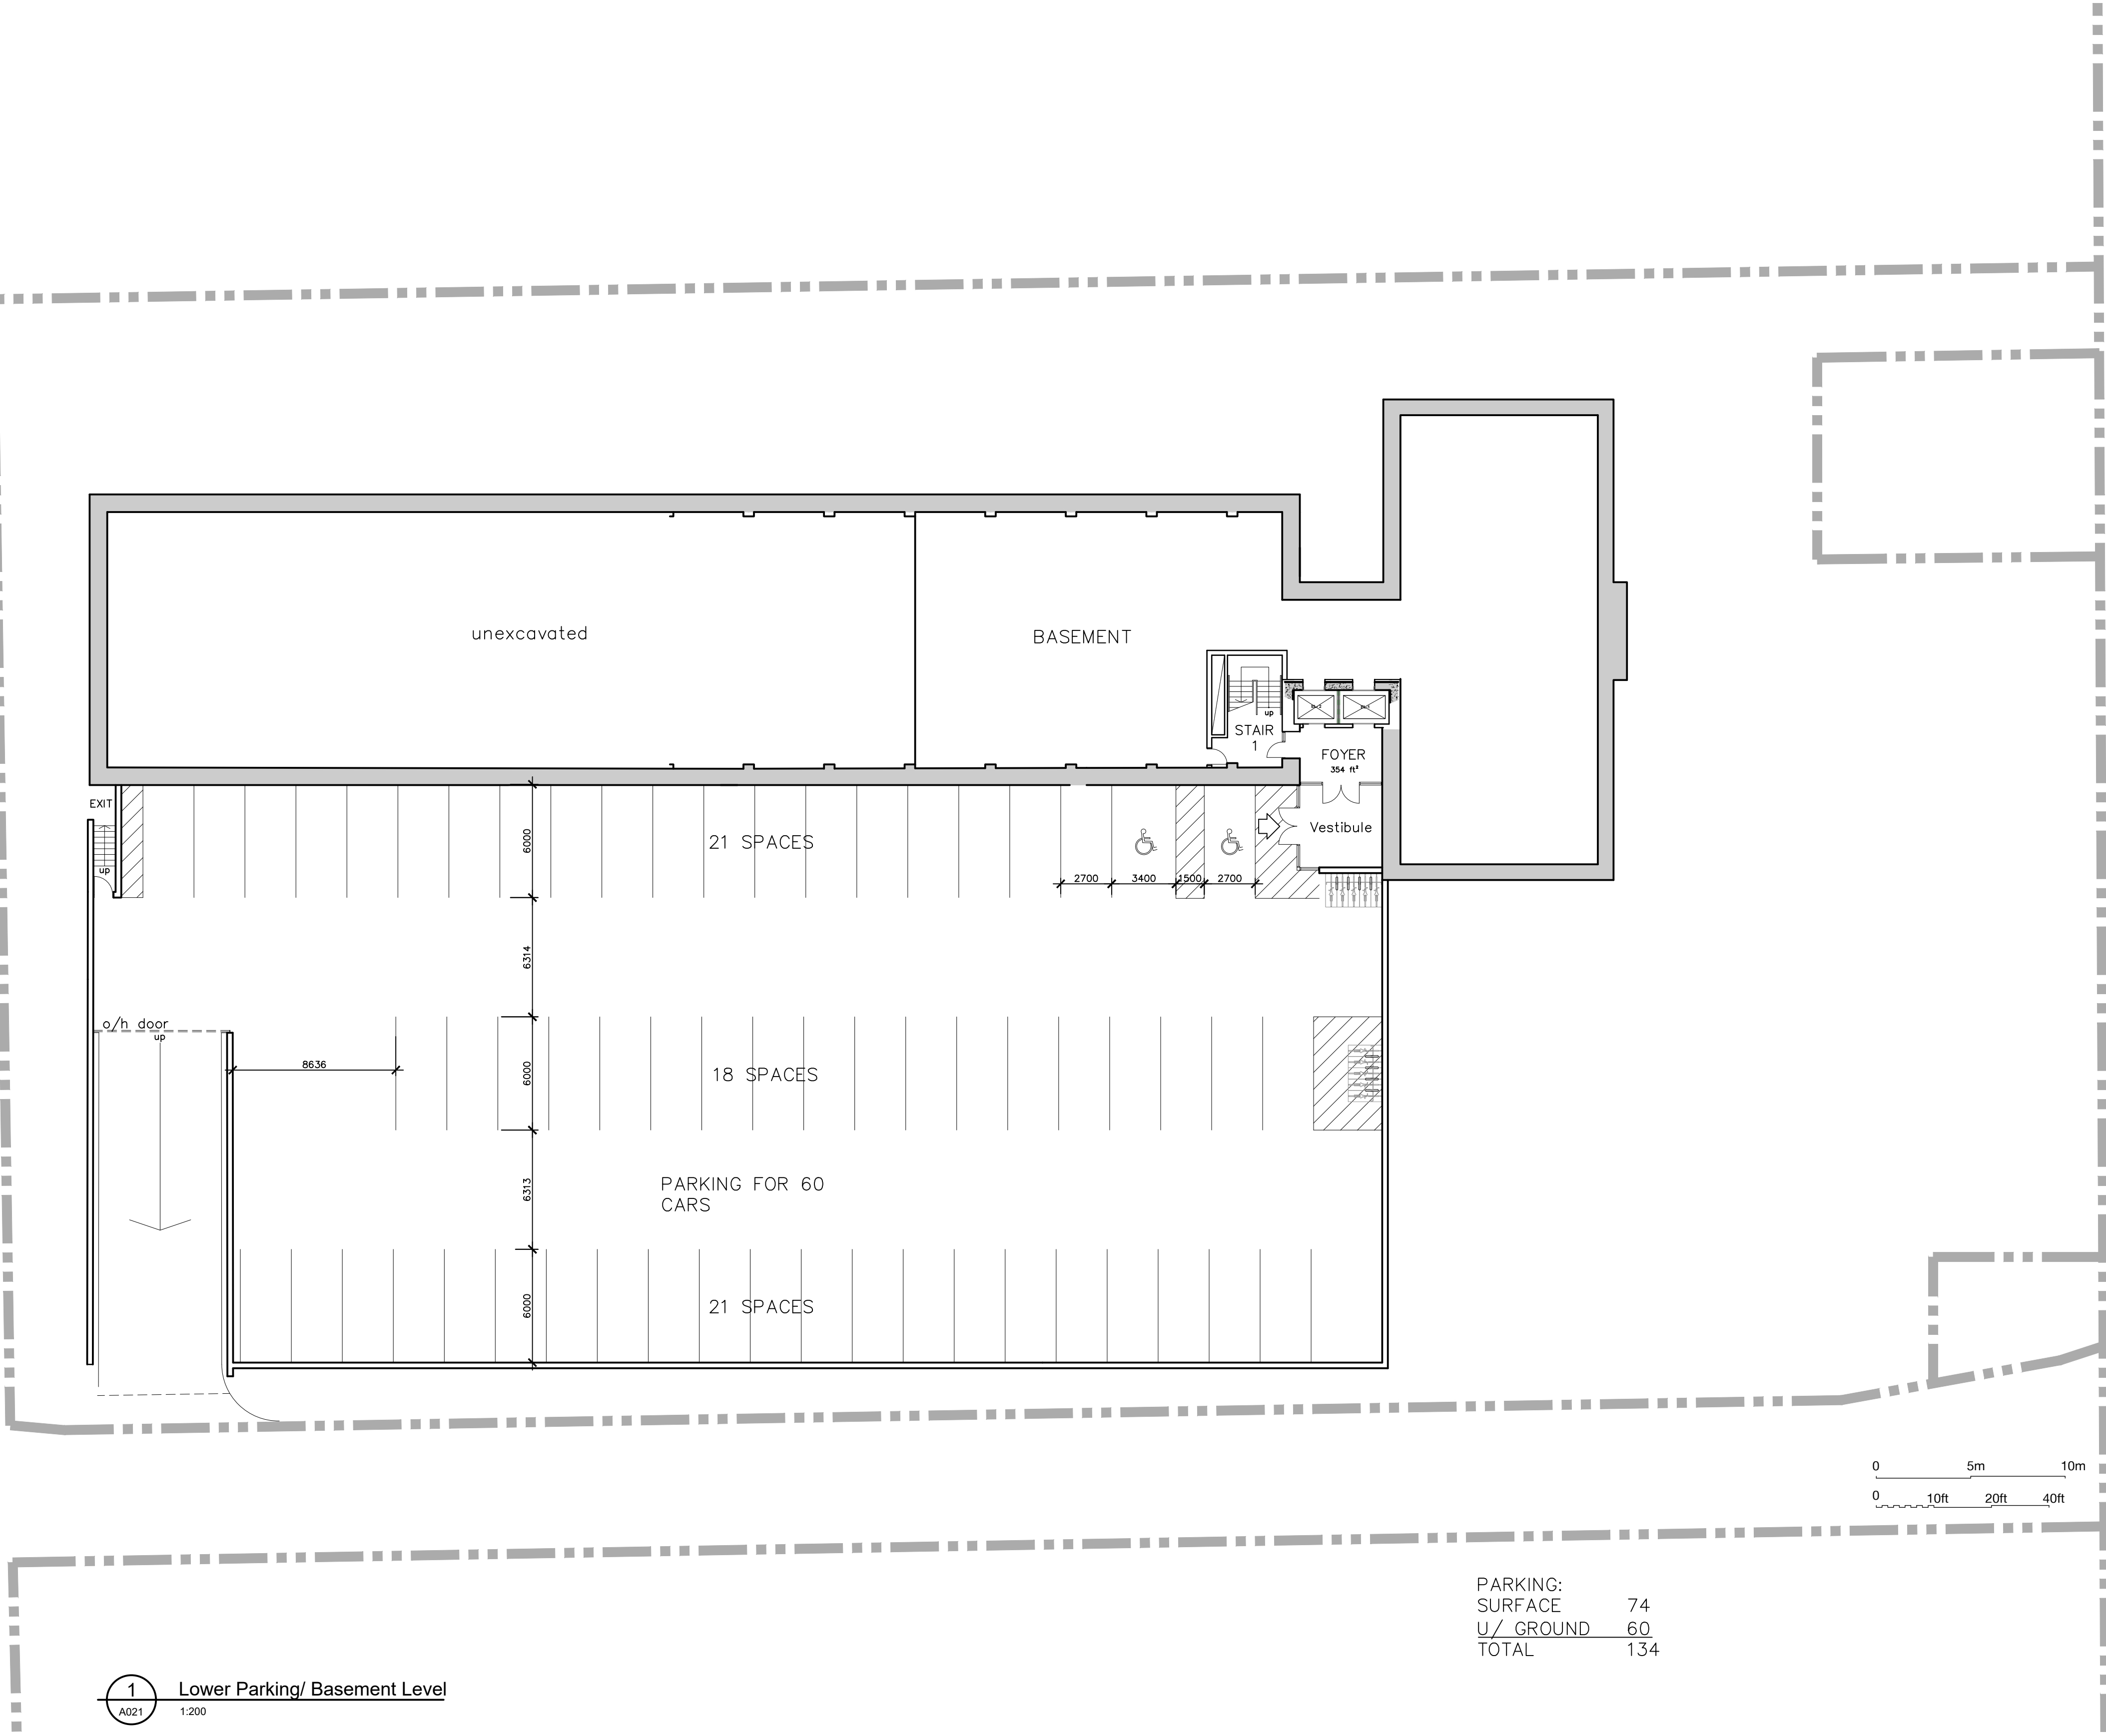



Revision	Description	Date
Project		
The Exchange Kingston Artisan Food Market and Offices		
Location		
40 Sir John A MacDonald Blvd Kingston, Ontario		
Client		
Siderius Developments Ltd.		
Drawing		
Lower Parking/ Basement Plan		
Drawn by		Date
J Martina		June17 2026
File Name		Scale
26043-A020		1:200
Client Project #		Drawing Number
26043		A021

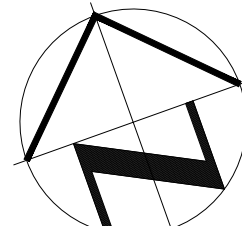


Schedule of Areas

Area	Useable	Basement Office Proportion of 354 ft²	Ground Floor Office Proportion of 461 ft²	Ground Floor Building Proportion of 1197 ft²	Rentable
Ground Floor Market	11143	0	0	29.31%=351	11494
Second Floor Office	3264	12.14%=43	12.38%=60	8.58%=103	3470
Third Floor Office	11803	43.93%=155	43.93%=203	31.05%=372	12533
Fourth Floor Office	11803	43.93%=155	43.93%=203	31.05%=372	12533
Total	38013	353	466	1198	40030

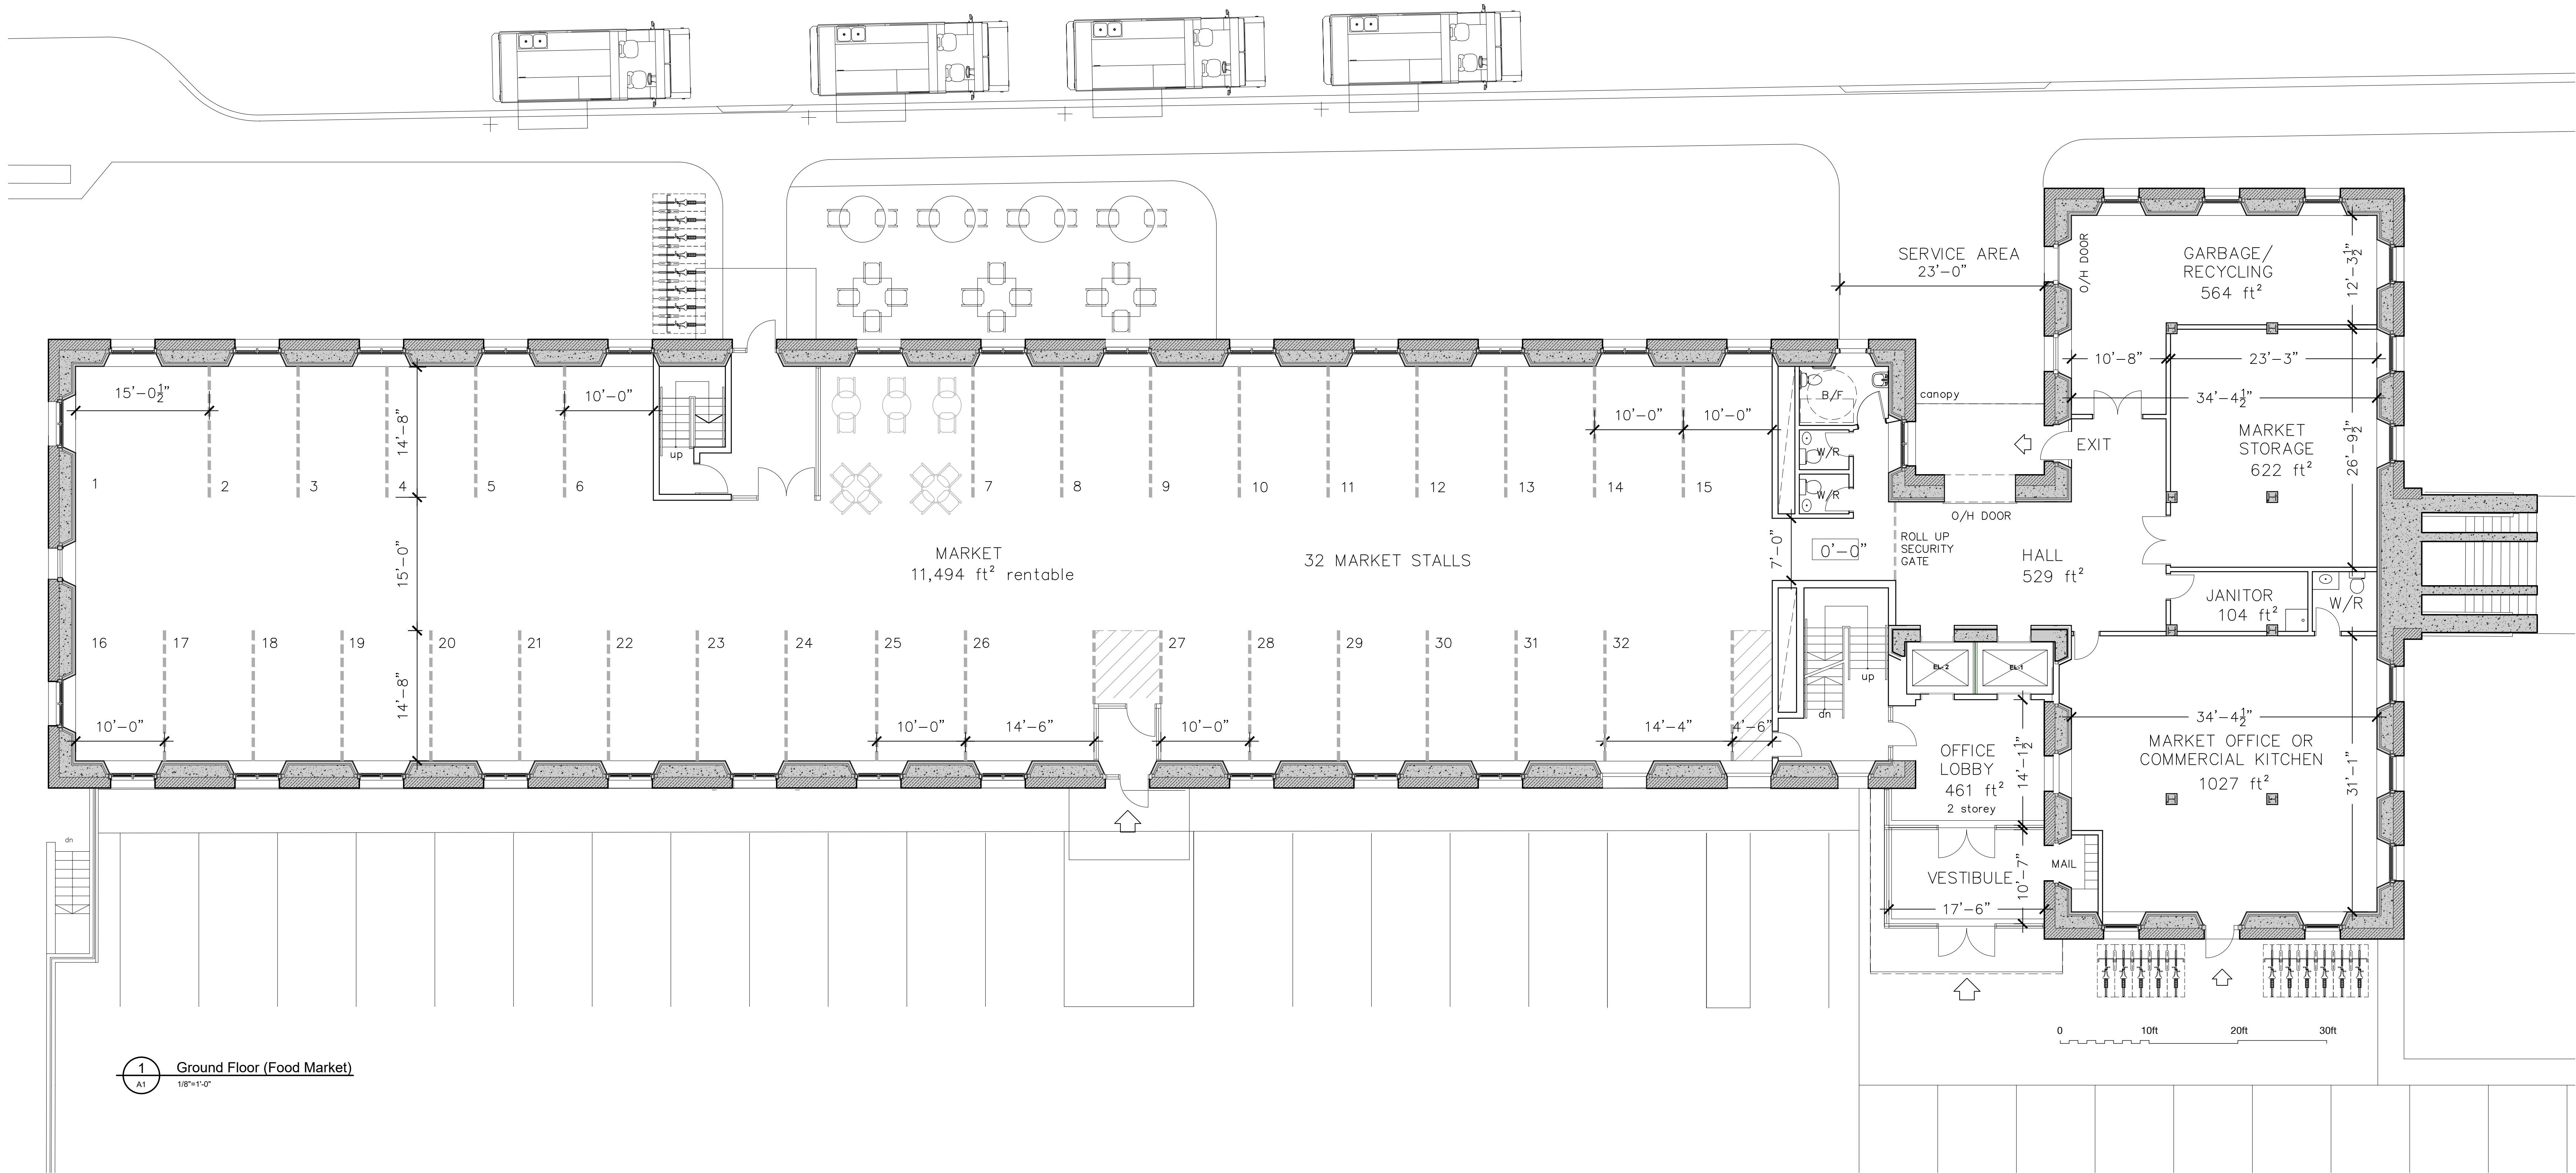


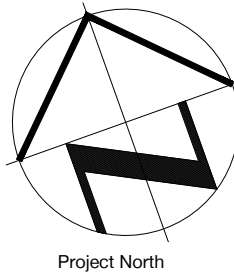


Project North
Certificate of Practice Number: 2-638
4 Catherine Street, Suite 205, Kingston, ON K7K 1Z7
tel. 613 541 0776 fax. 613 541 0804
mail@szaarch.com www.szaarchitects.ca
This is a copyright drawing and design and shall not be used, reproduced or revised without written permission. The contractor shall check and verify all dimensions and report all errors and omissions to the architect prior to commencing work. These drawings are not to be scaled. Any deviation in construction from the information shown on these drawings without written approval of the Architect is solely the responsibility of the Constructor.

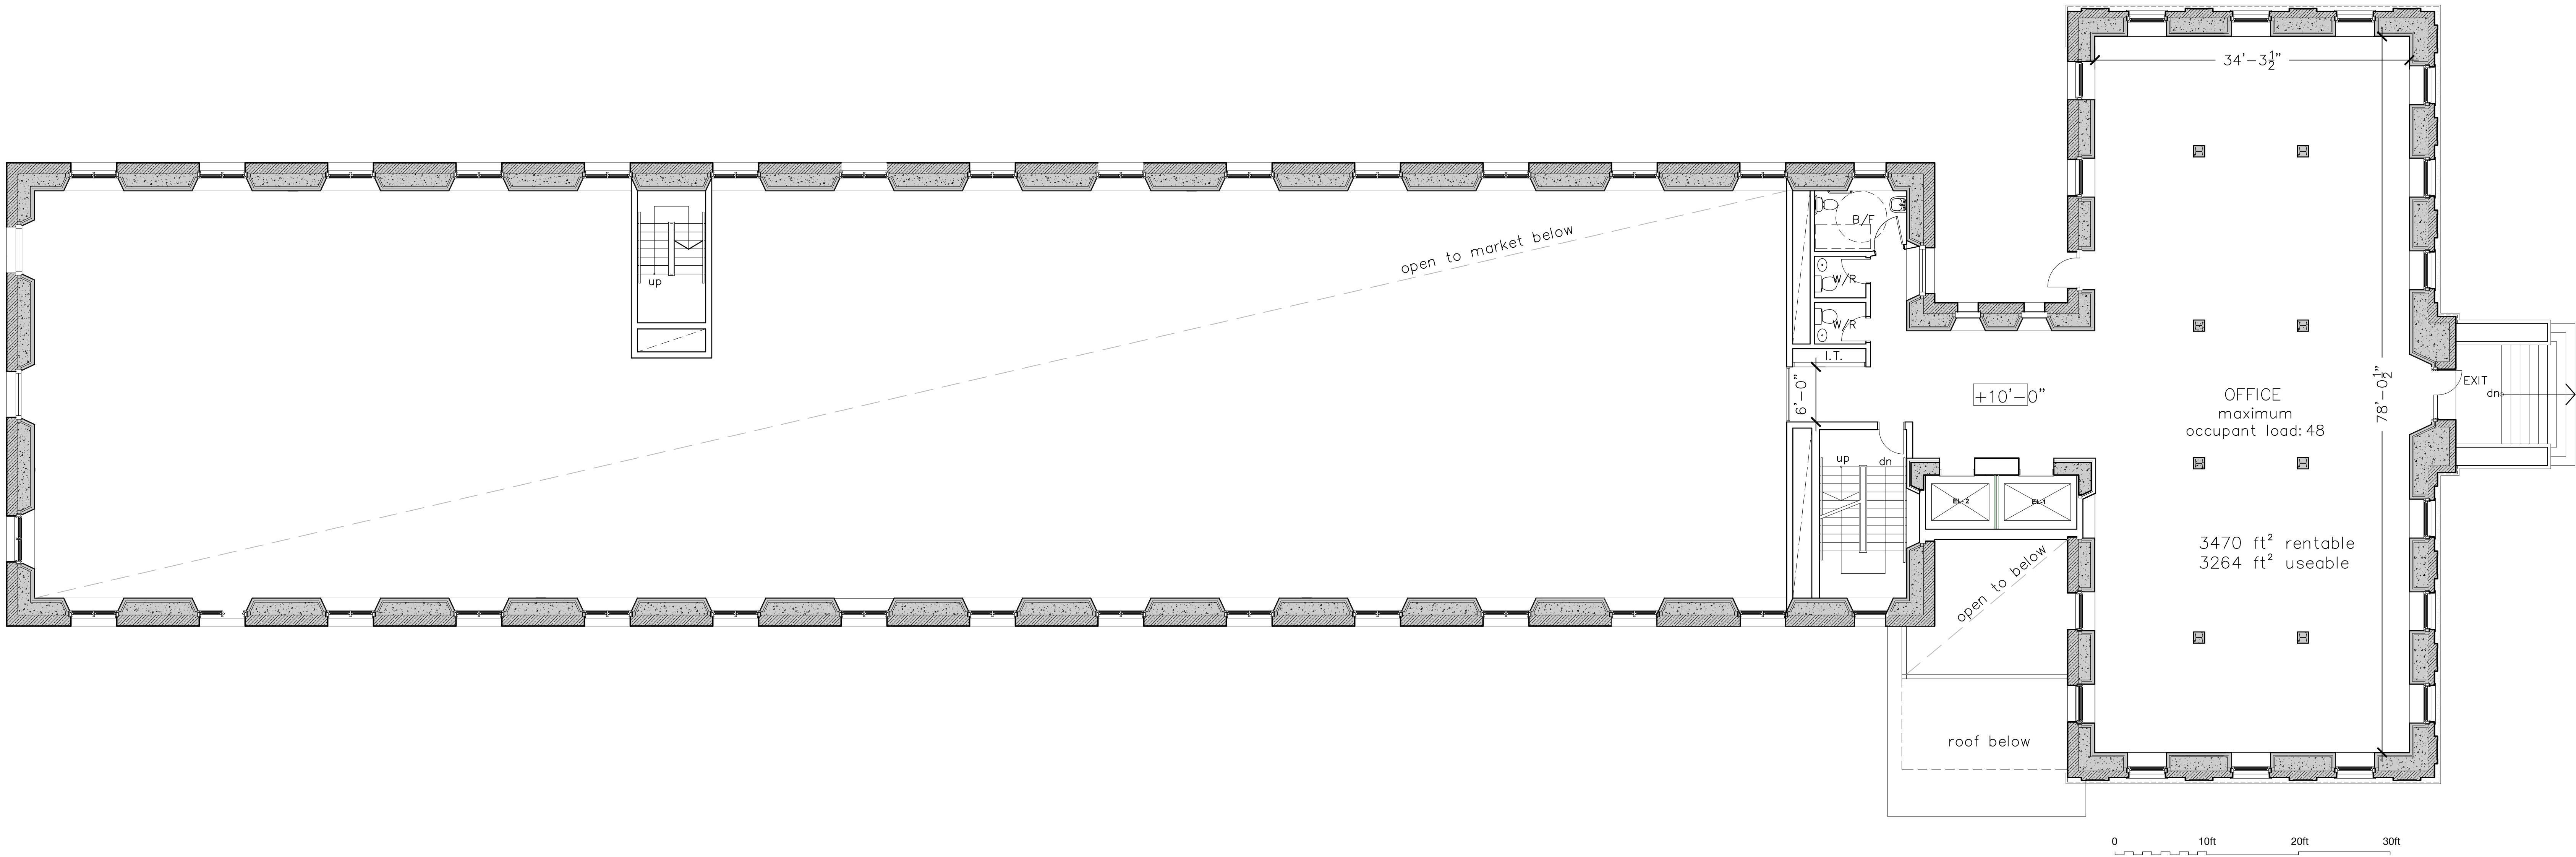



1 Second Floor (Office)
A2 1/8"=1'-0"


Rev.	Description	Date
Project	The Exchange Kingston Market and Offices	Artisan Food
Location	40 Sir John A MacDonald Blvd.	
Kingston, ON		
Client	Siderius Developments Ltd.	
Drawing	Second Floor Plan	
Drawn by	JM	Date June 18 2026
File Name	26043-A1	Scale 1/8" = 1'-0"
Client Project #	#	Drawing Number
Project #	26043	Revision # #
		A2

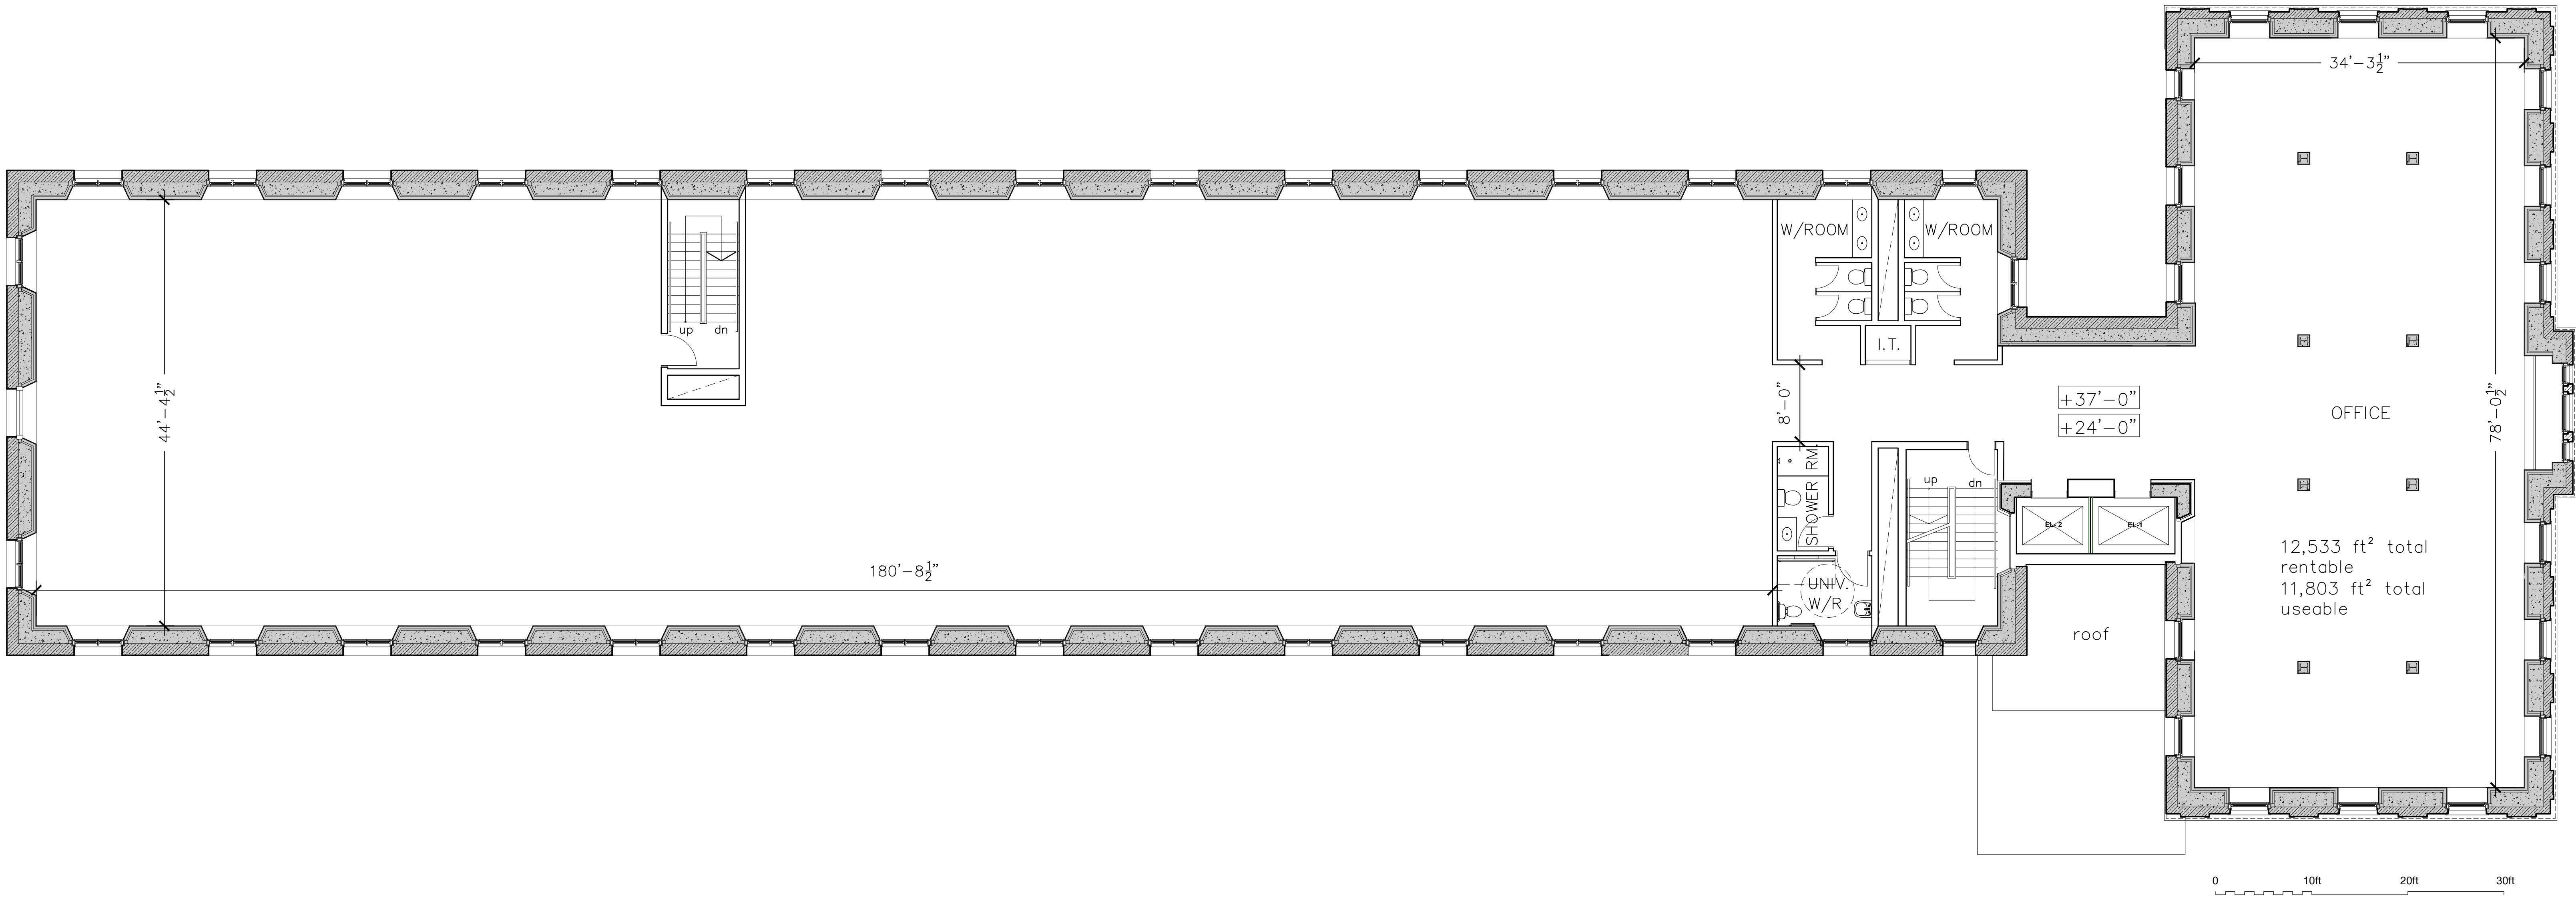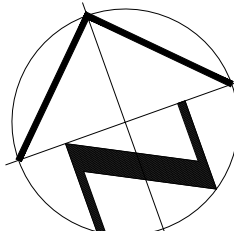


2 Third Floor (Office)
AS 1/8"=1'-0"

Rev.	Description	Date
Project	The Exchange Kingston Market and Offices	Artisan Food
Location	40 Sir John A MacDonald Blvd.	
Client	Siderius Developments Ltd.	
Drawing	Third Floor Plan	
Drawn by	JM	Date July 3, 2026
File Name	26043-A1	Scale 1/8" = 1'-0"
Client Project #	#	Drawing Number
Project #	26043	Revision # #
		A3

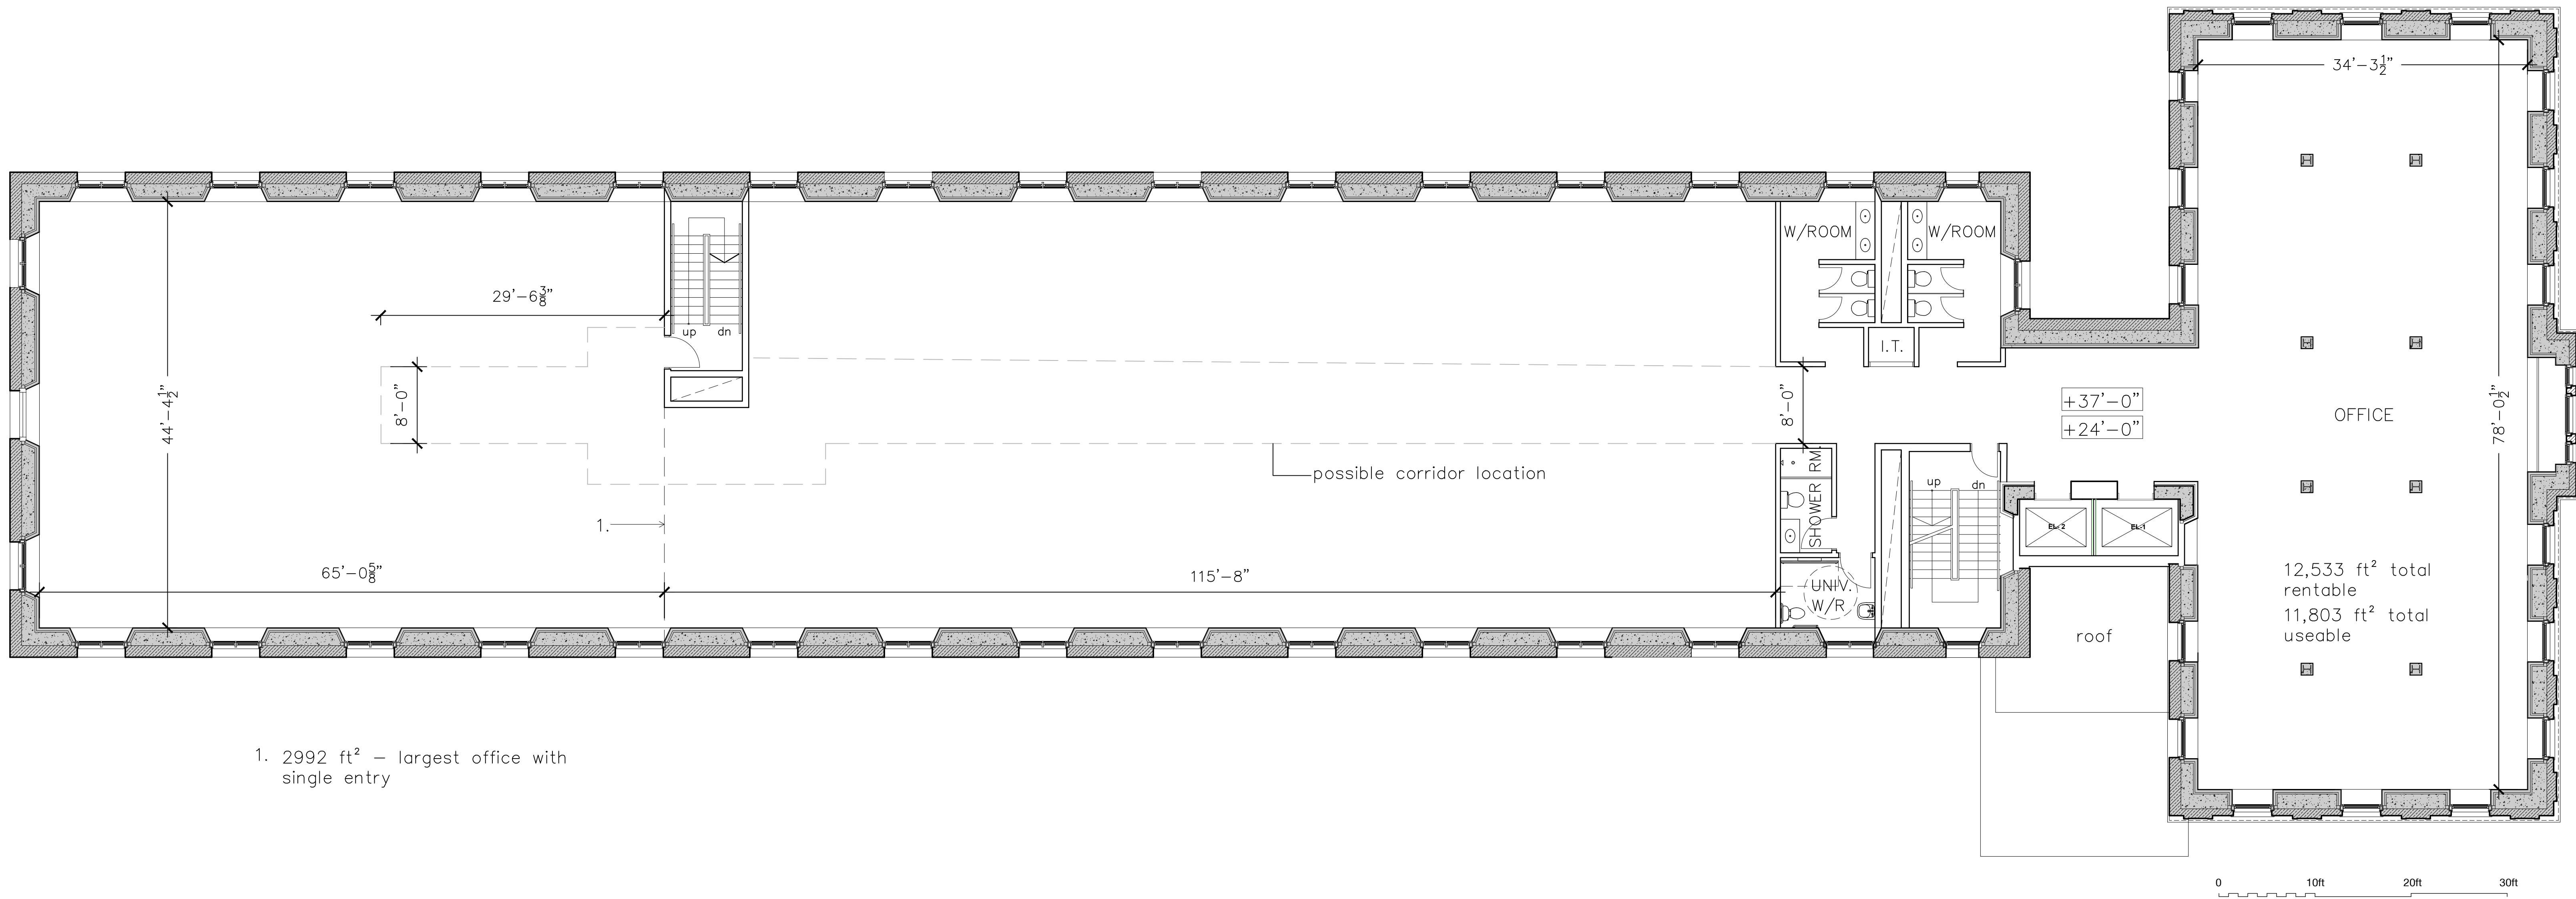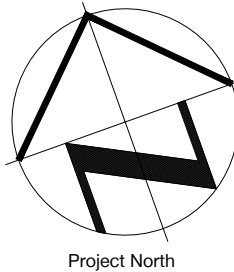

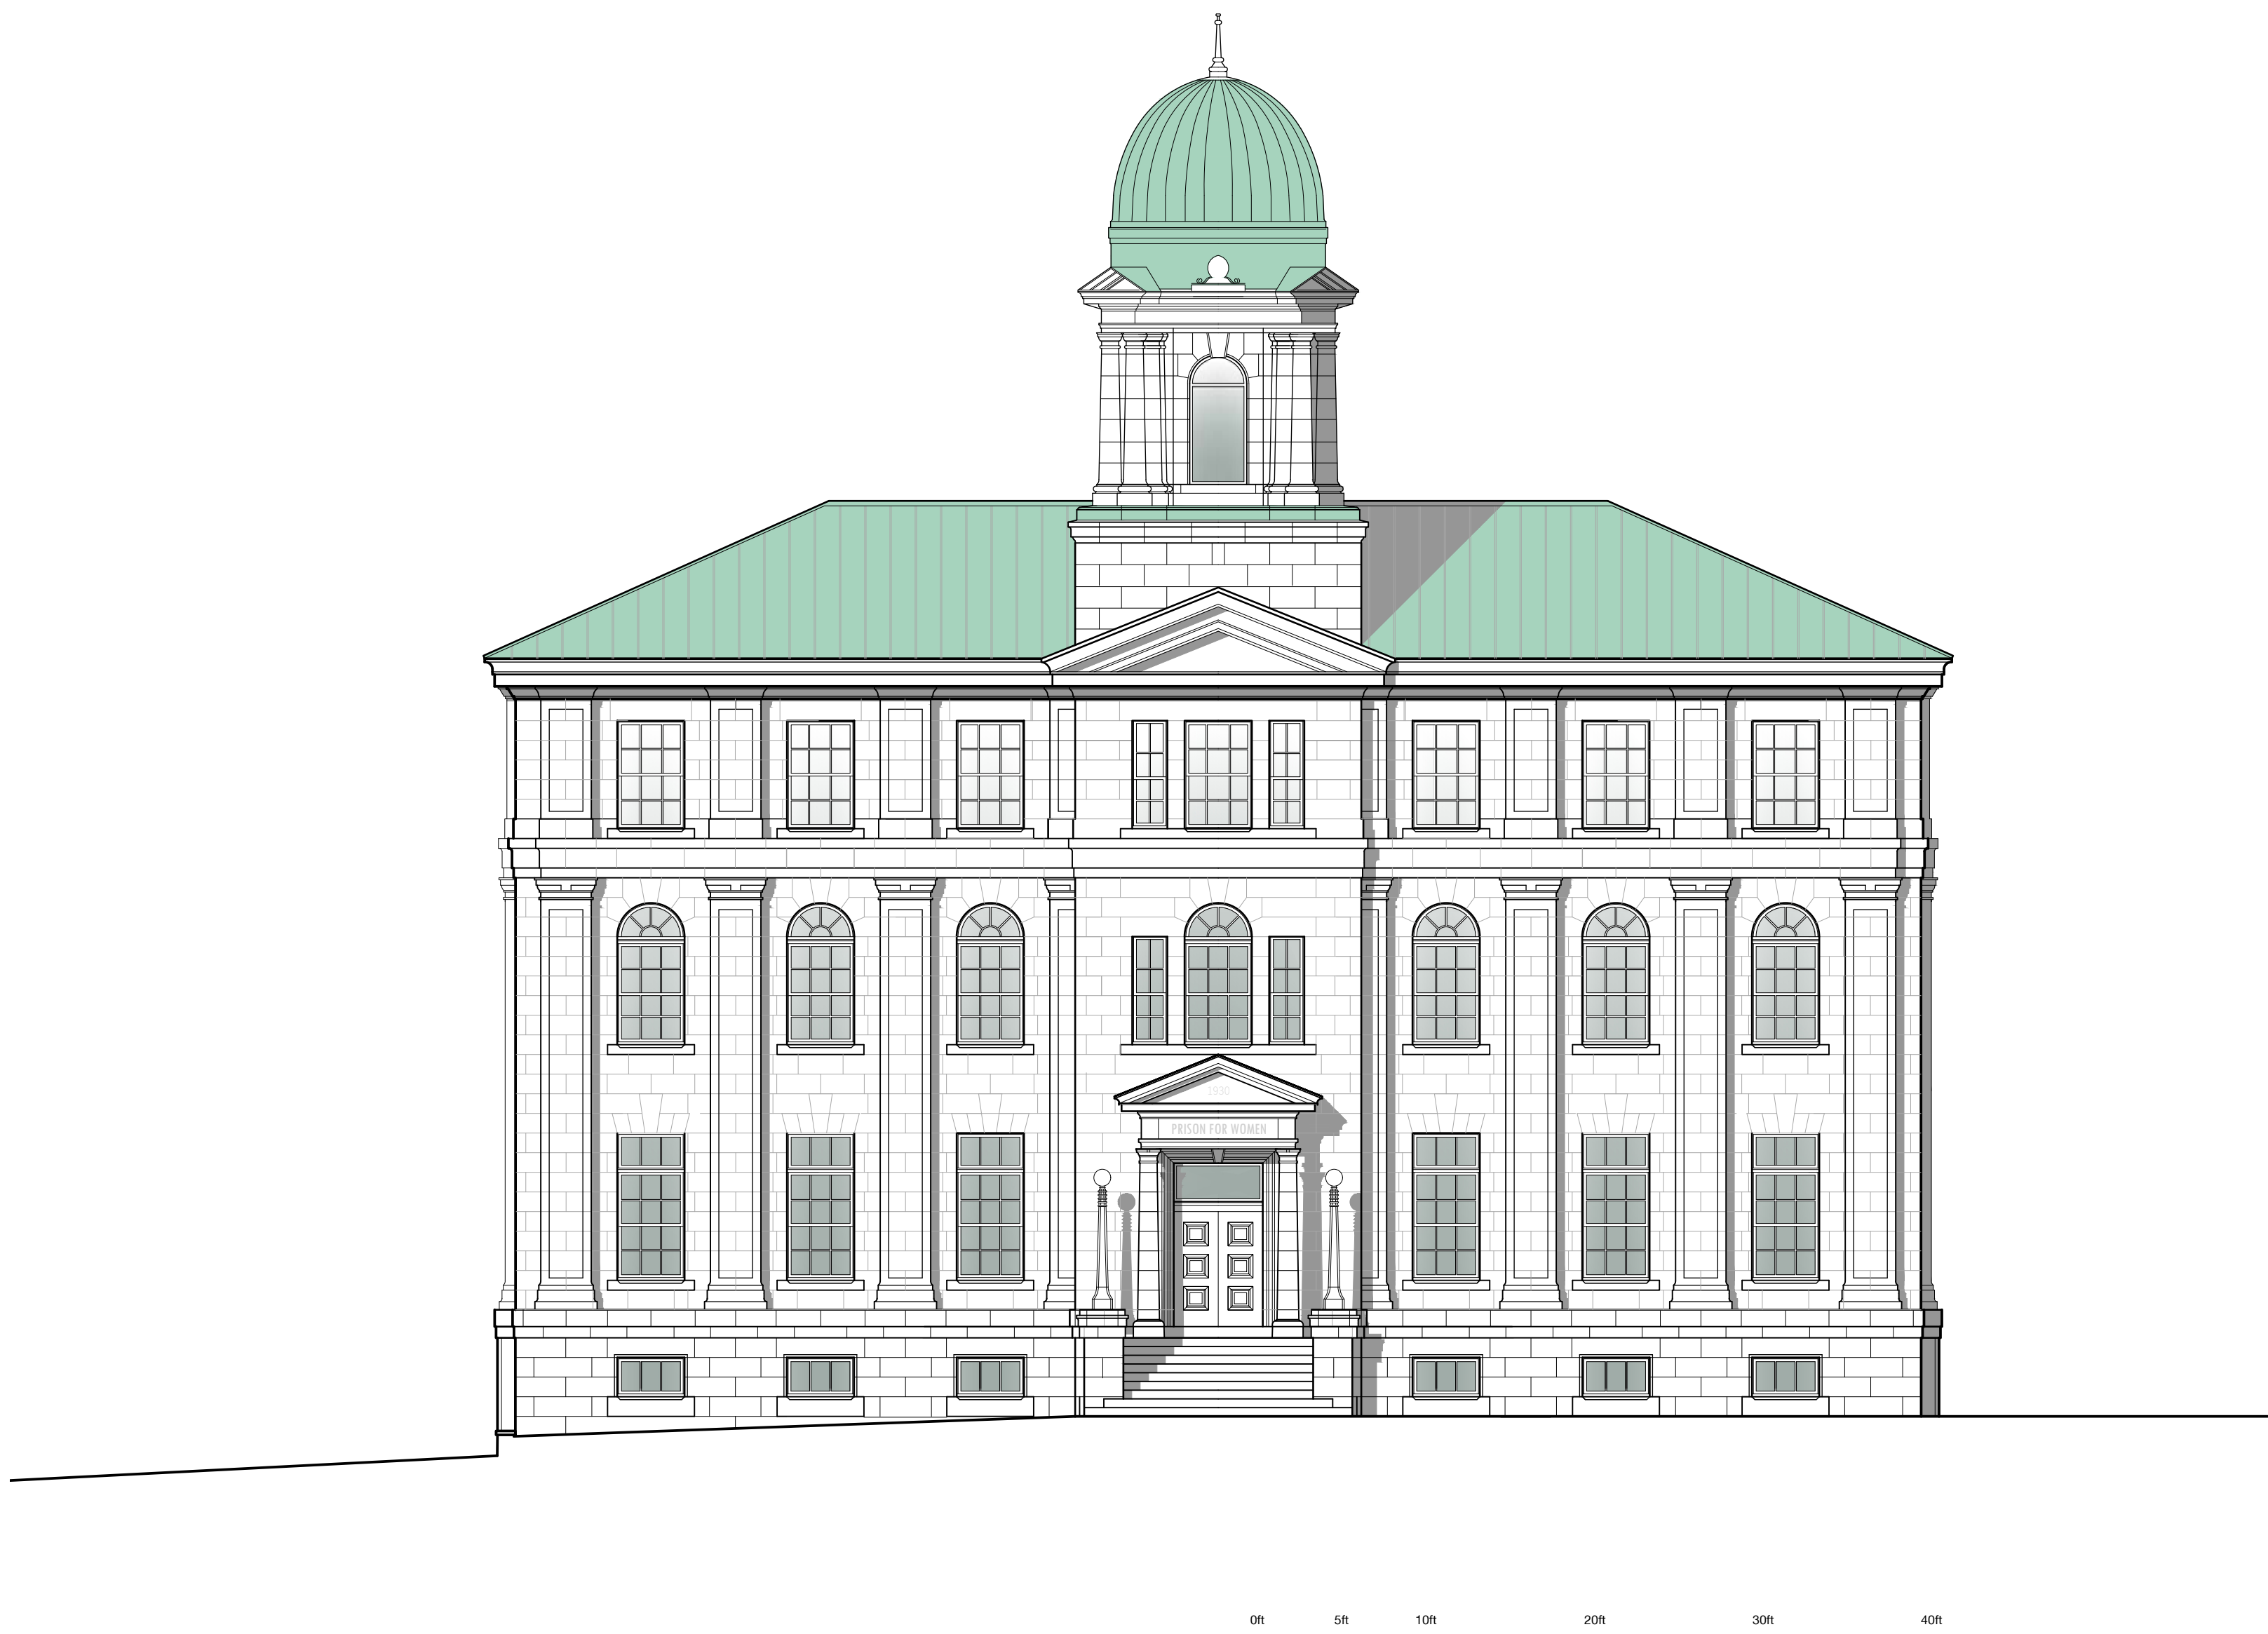


1 Administration - East Elevation
A201
1/8"=1'-0"

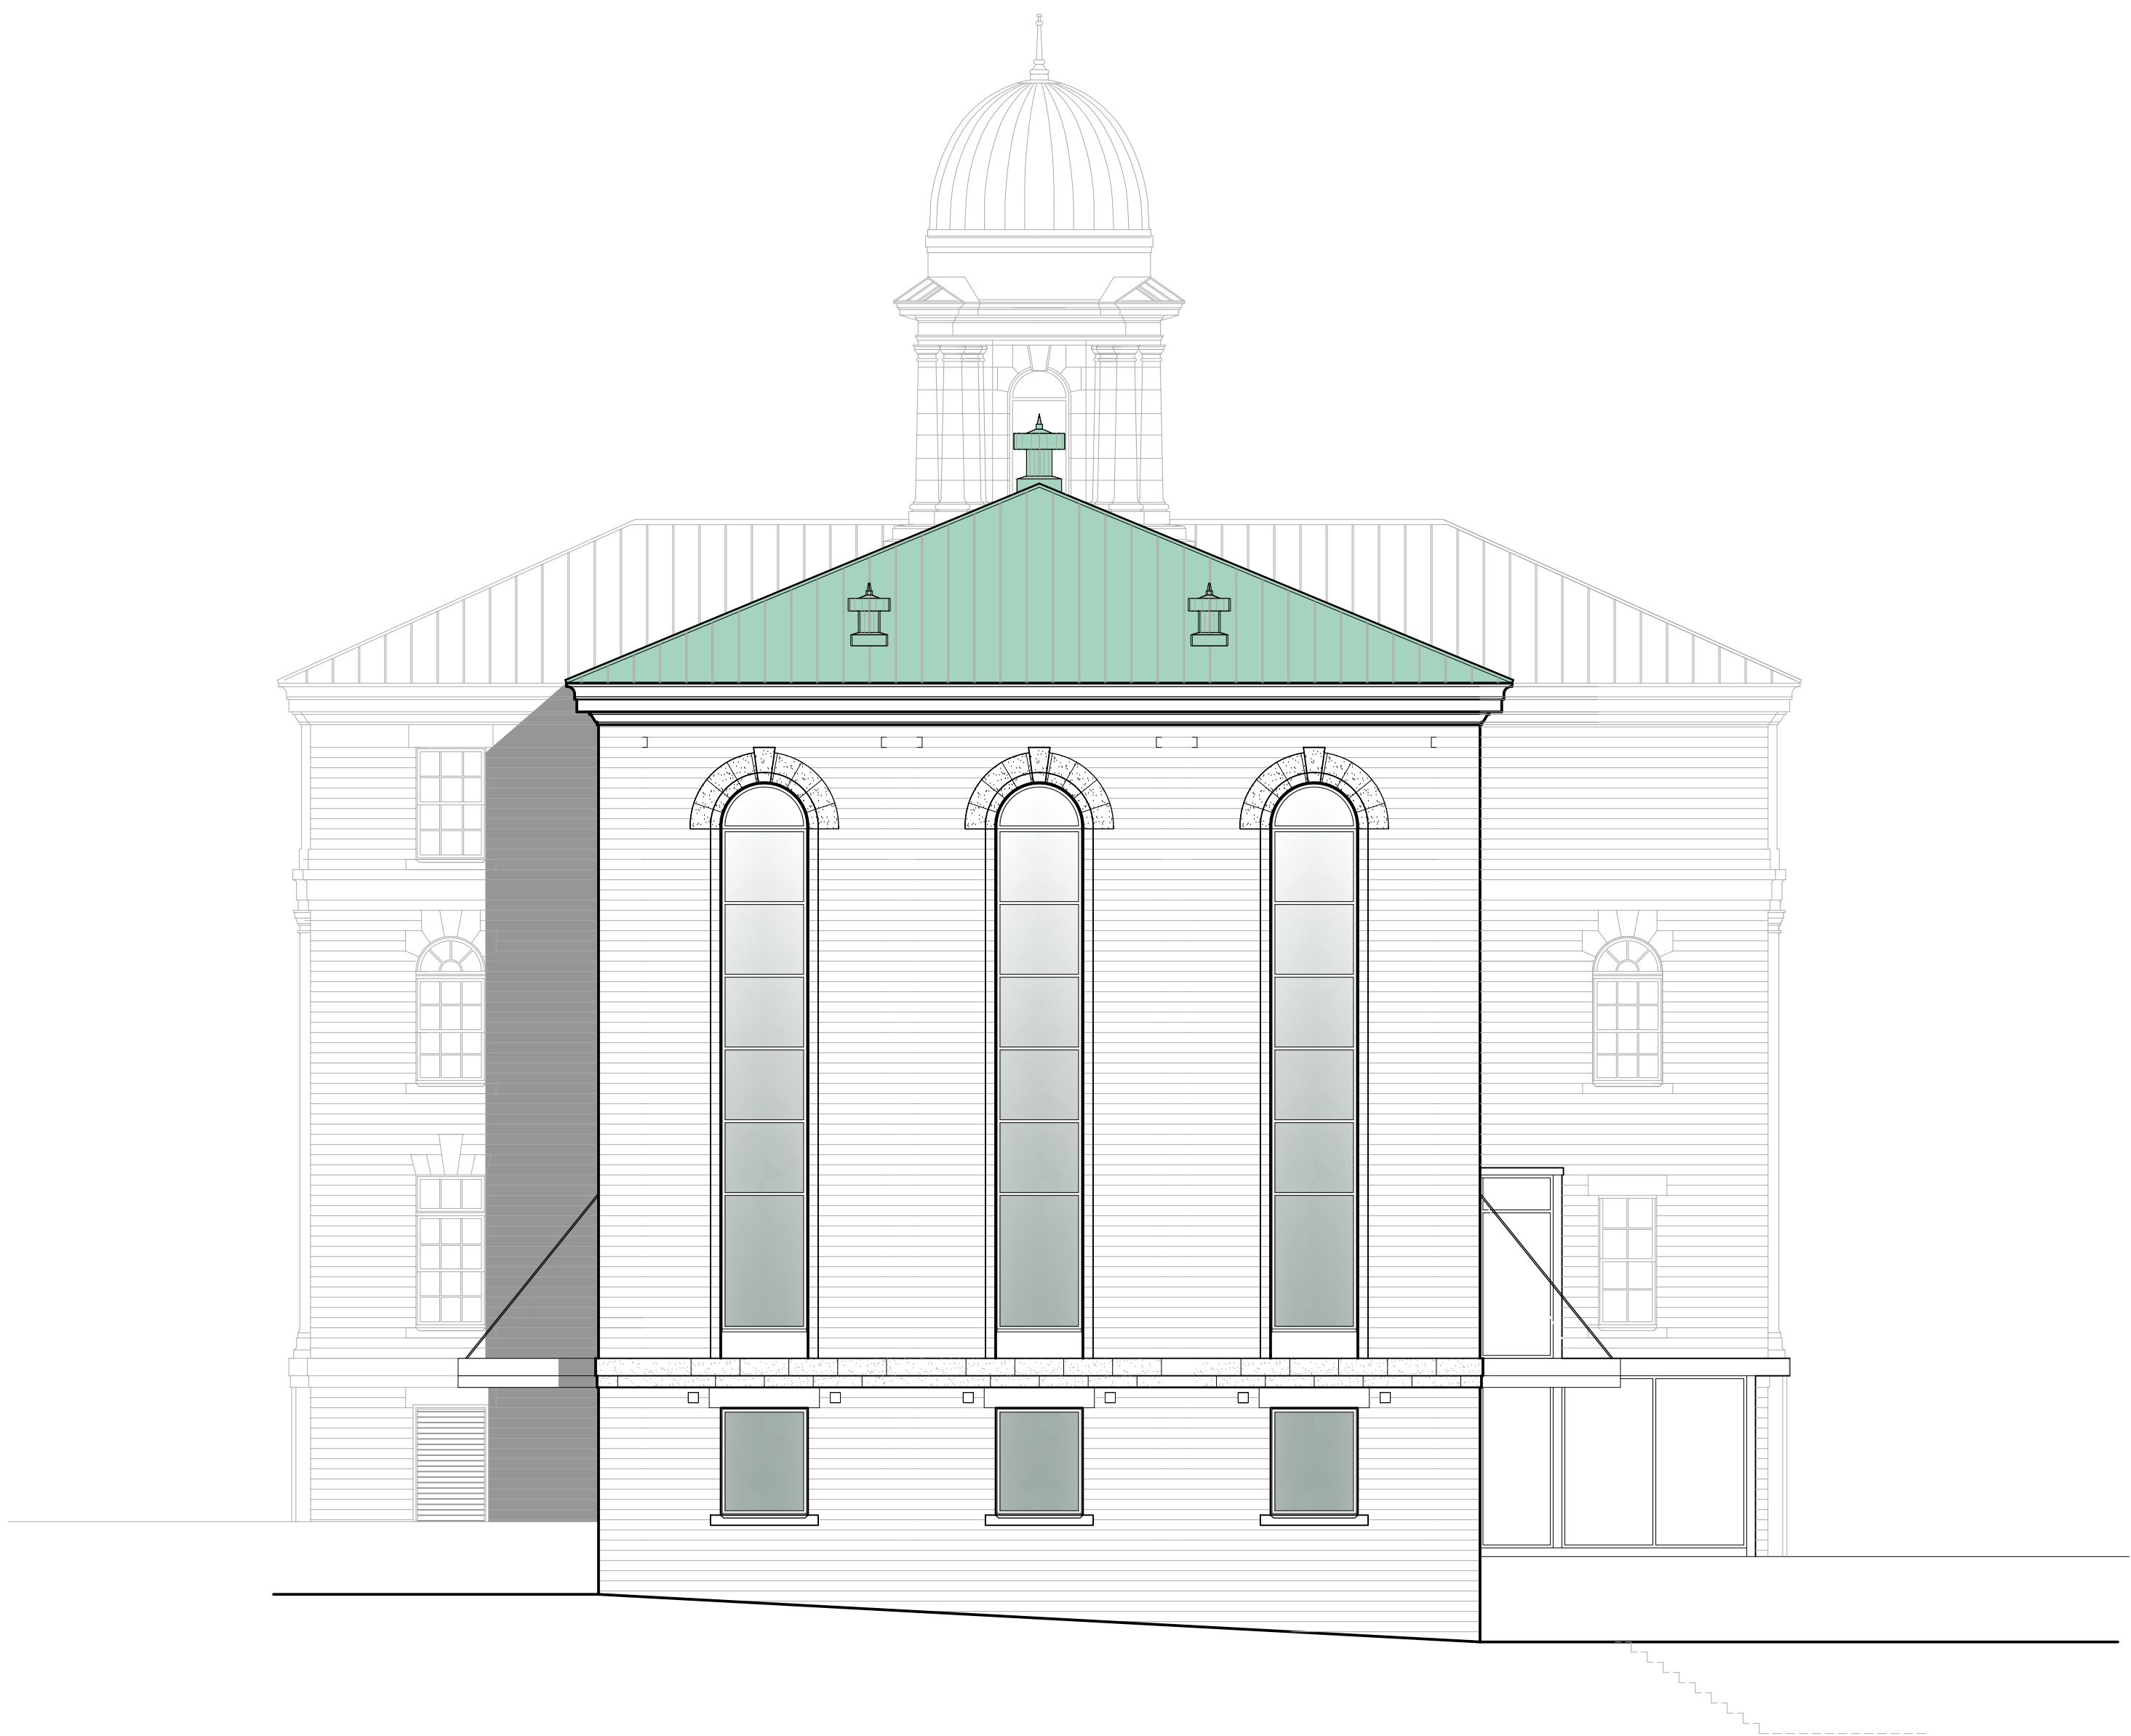


2 Range - West Elevation
A201
1/8"=1'-0"


Rev.	Description	Date
1	The Exchange Kingston Market and Offices	Artisan Food
2	40 Sir John A MacDonald Blvd.	
3	Kingston, ON	
4	Siderius Developments Ltd.	
5	Administration - East Elevation Range - West Elevation	
6		
7		
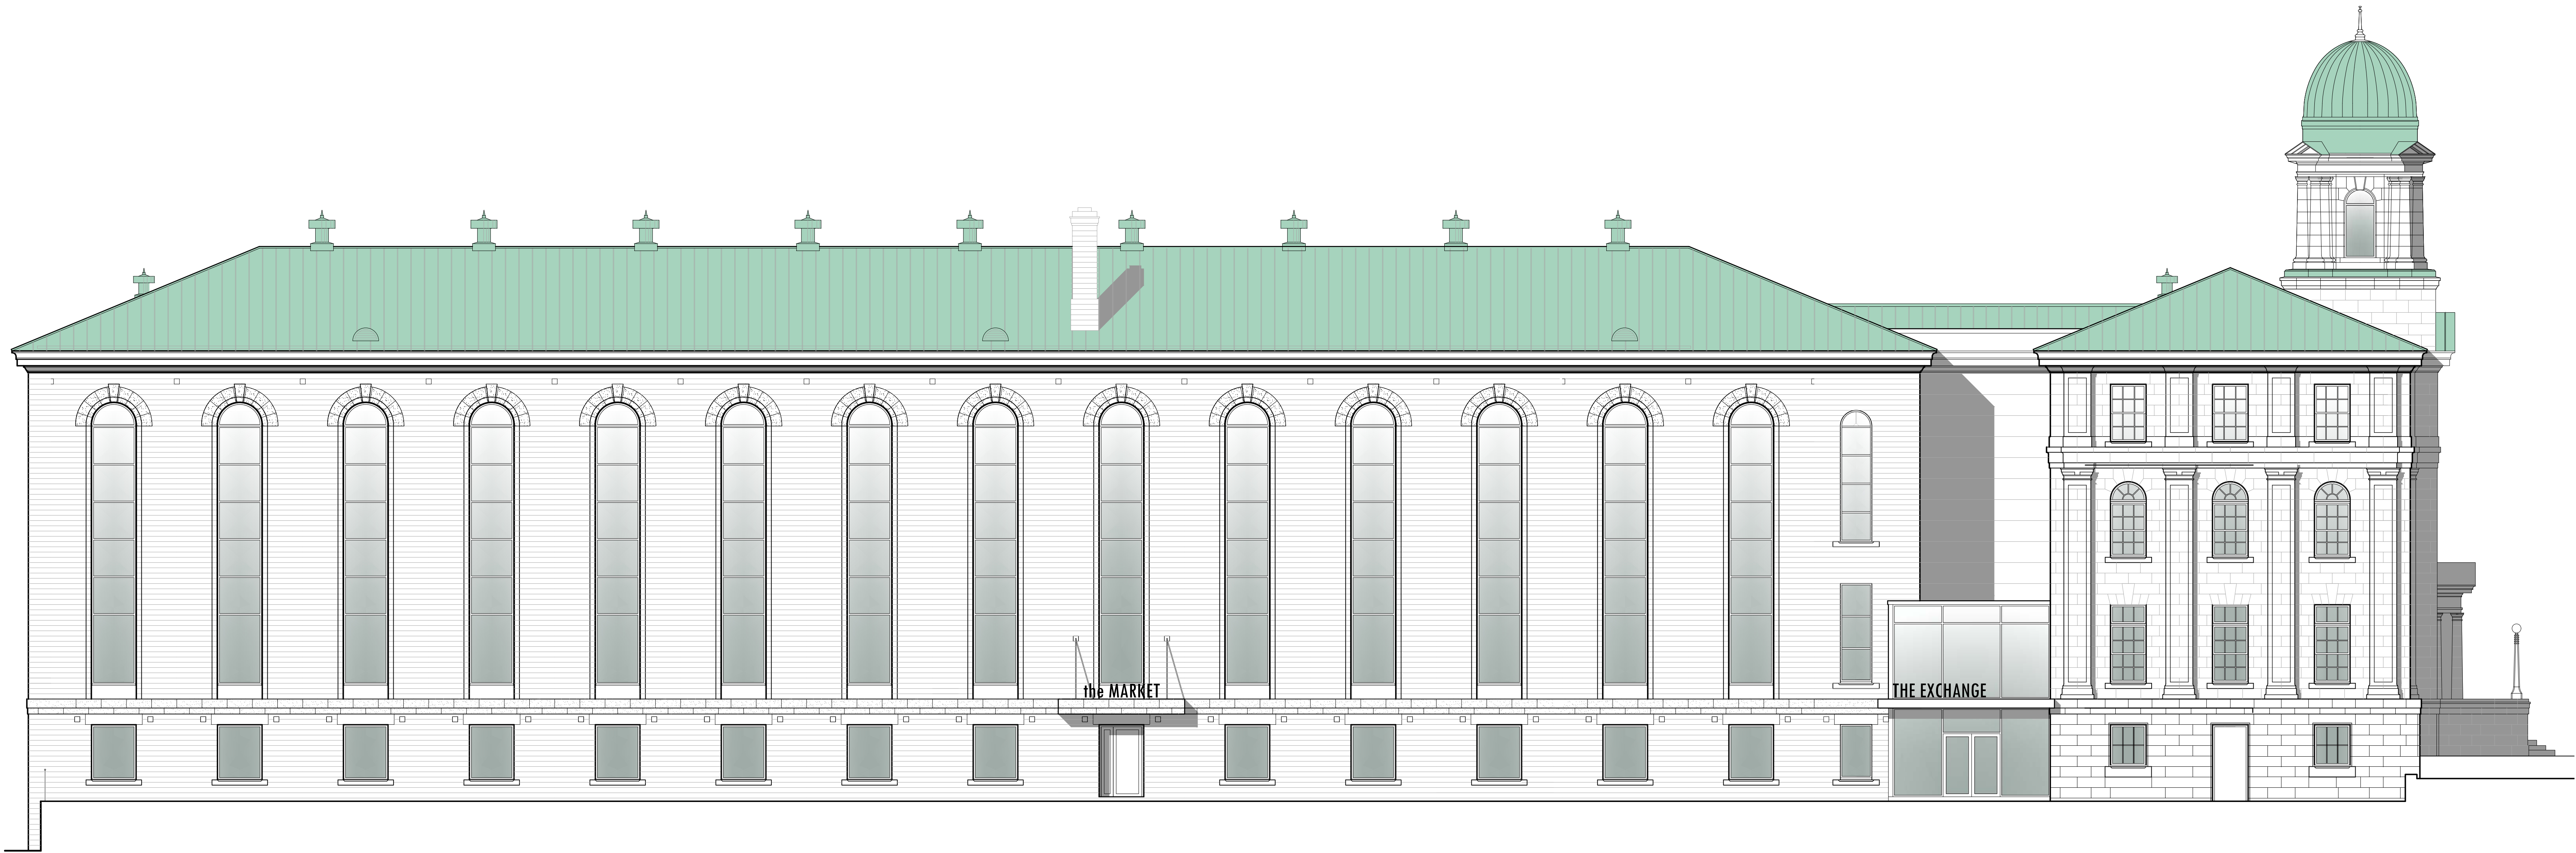

1 Range and Administration South Elevation
A-2 1/8"=1'-0"

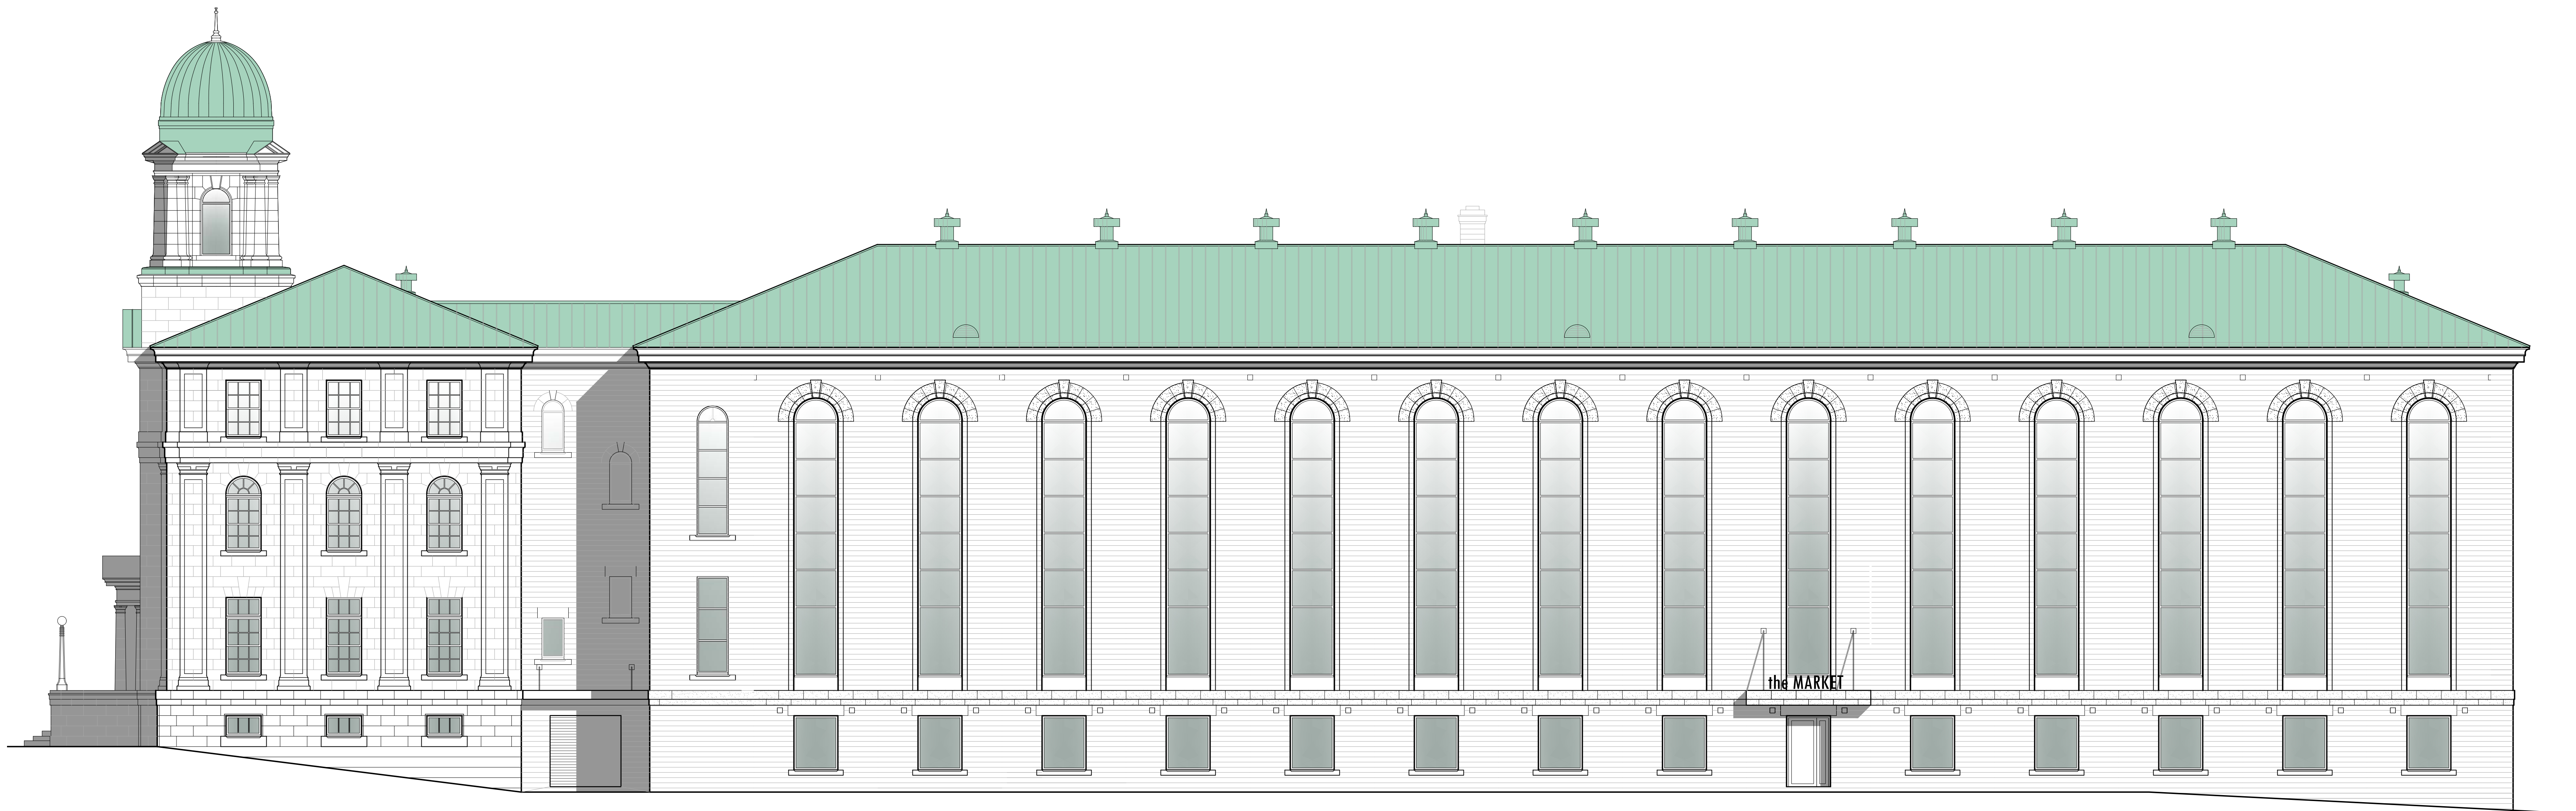


1 Range and Administration North Elevation
A-205 1/8"=1'-0"

 


Rev.	Description	Date
1	The Exchange Kingston Market and Offices	Artisan Food
Location		
40 Sir John A MacDonald Blvd.		
Kingston, ON		
Client		
Siderius Developments Ltd.		

Drawing
Range and Administration - North and South Elevations

Drawn by JM	Date July 3, 2026
File Name 26043-A200	Scale 1/8"=1'-0"
Client Project # #	Drawing Number A202
Project # 26043	Revision # #

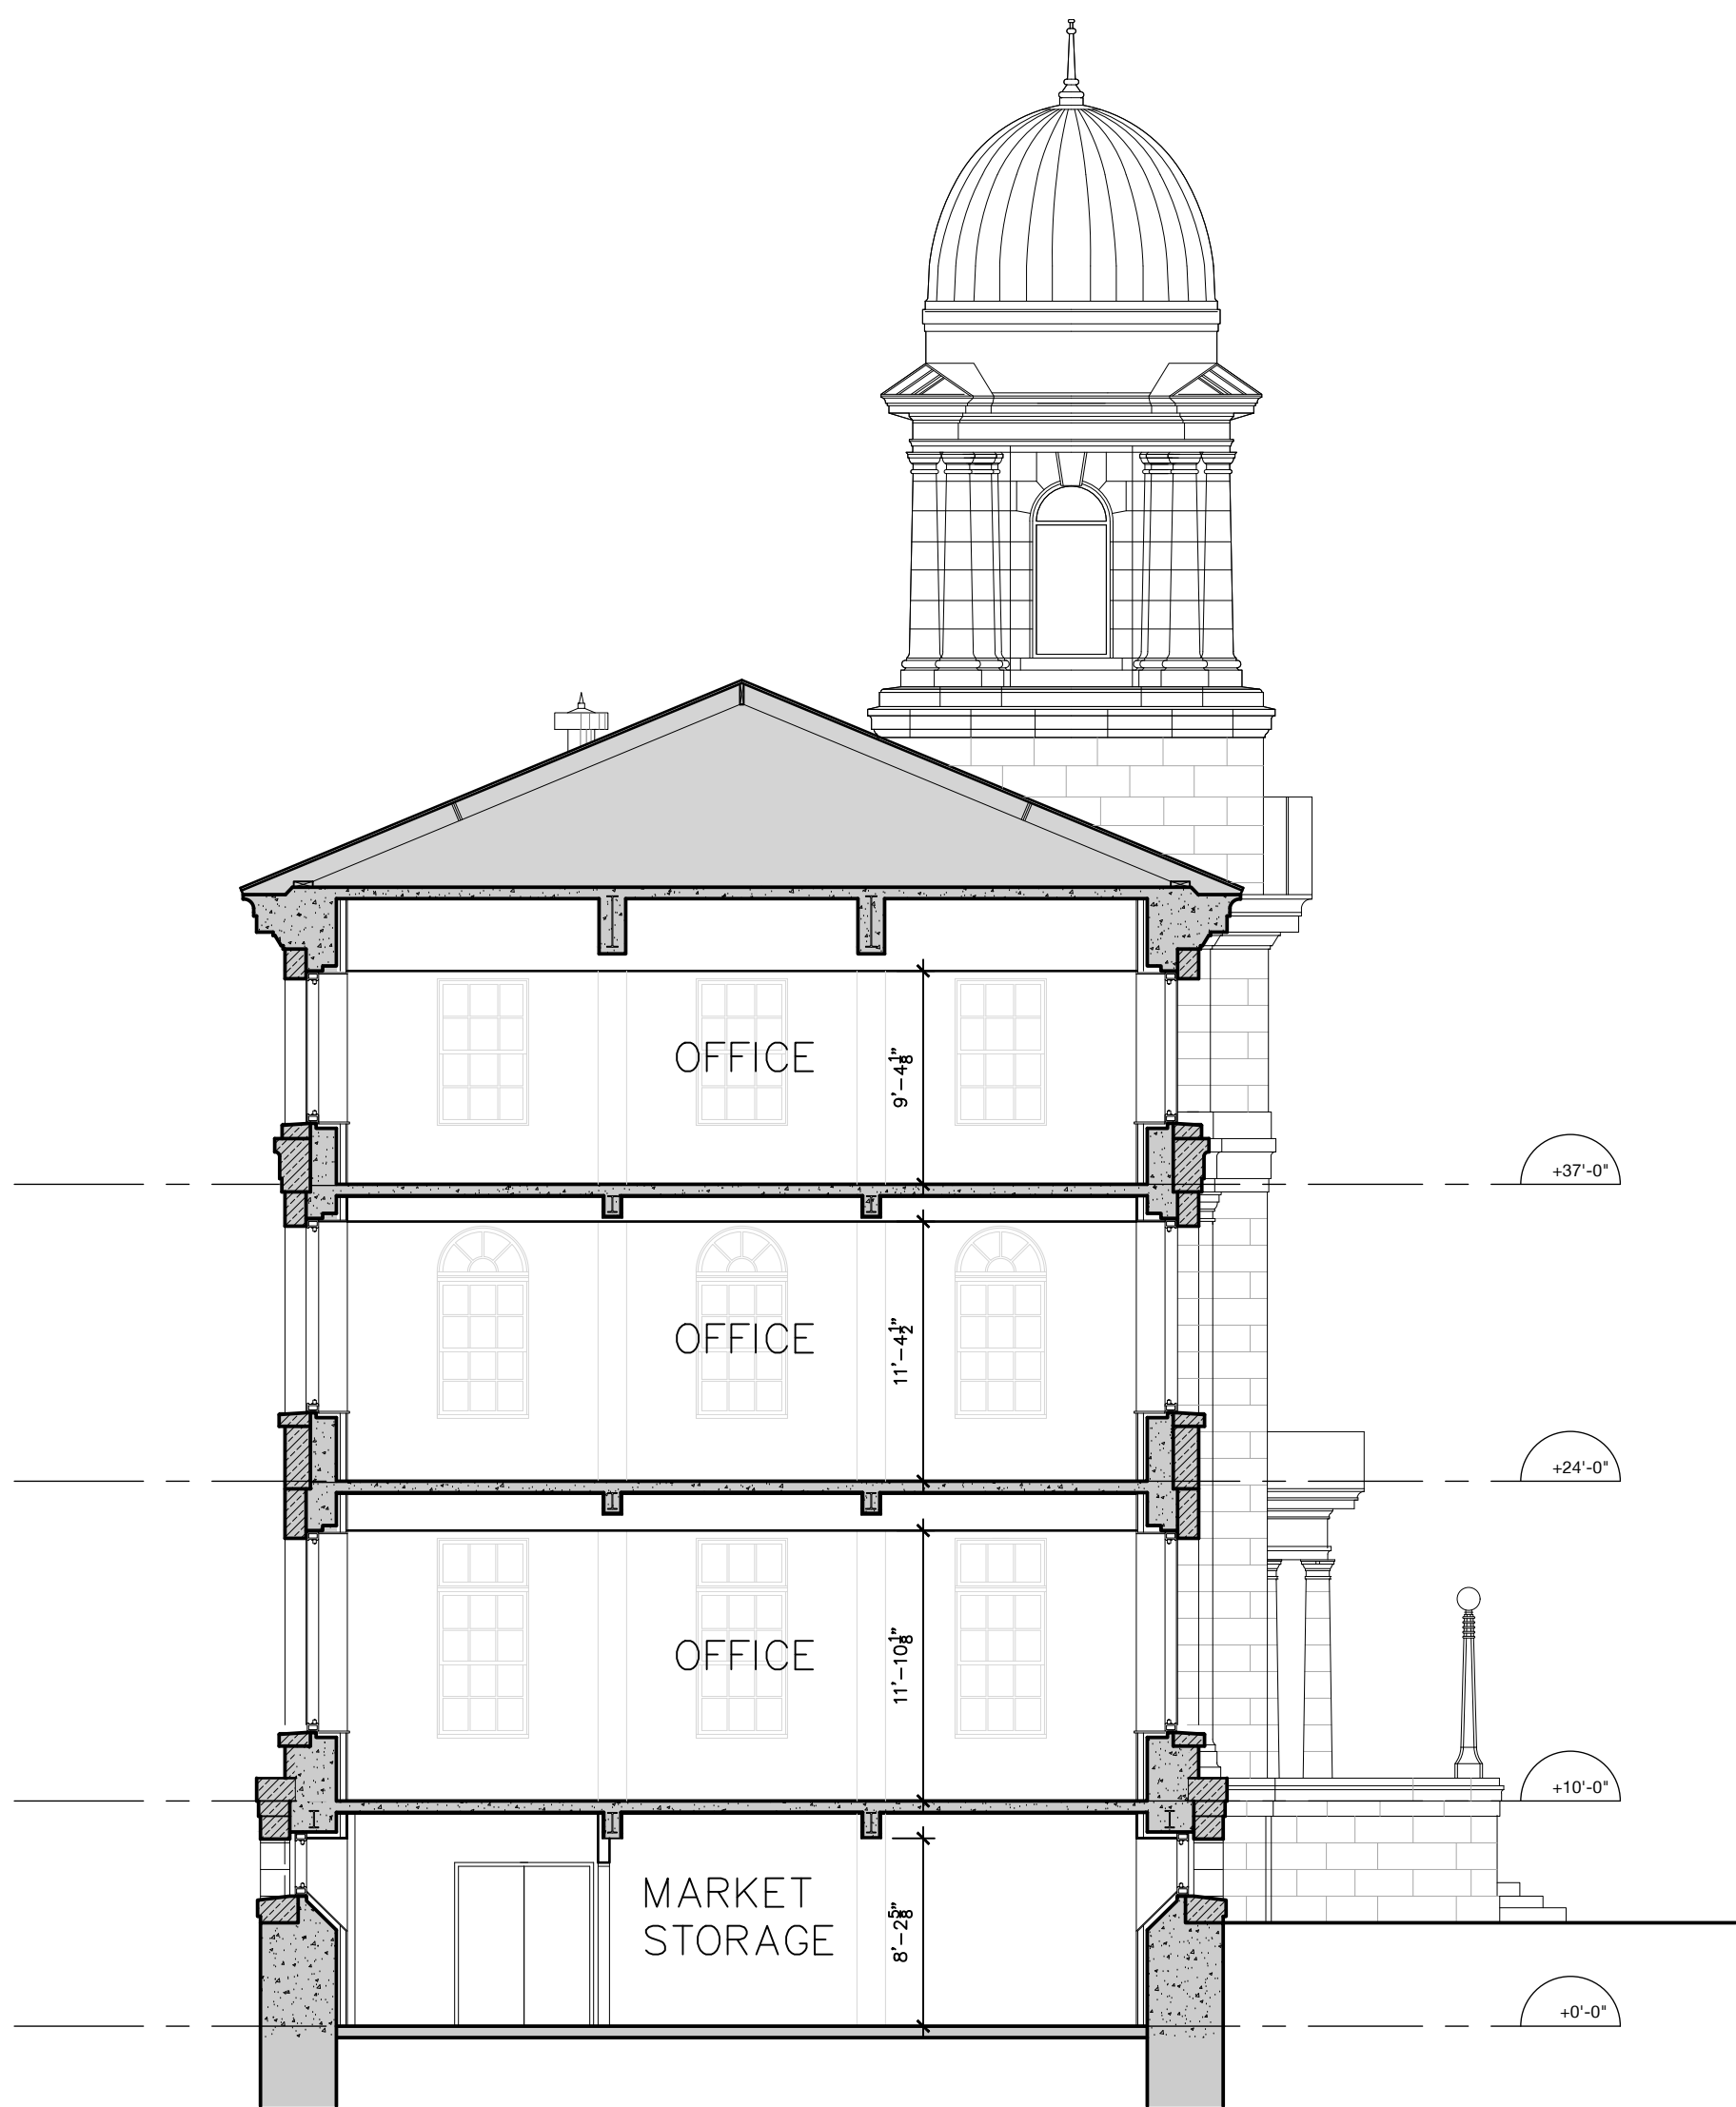

1 Administration - Cross Section
A301 1/8"=1'-0"

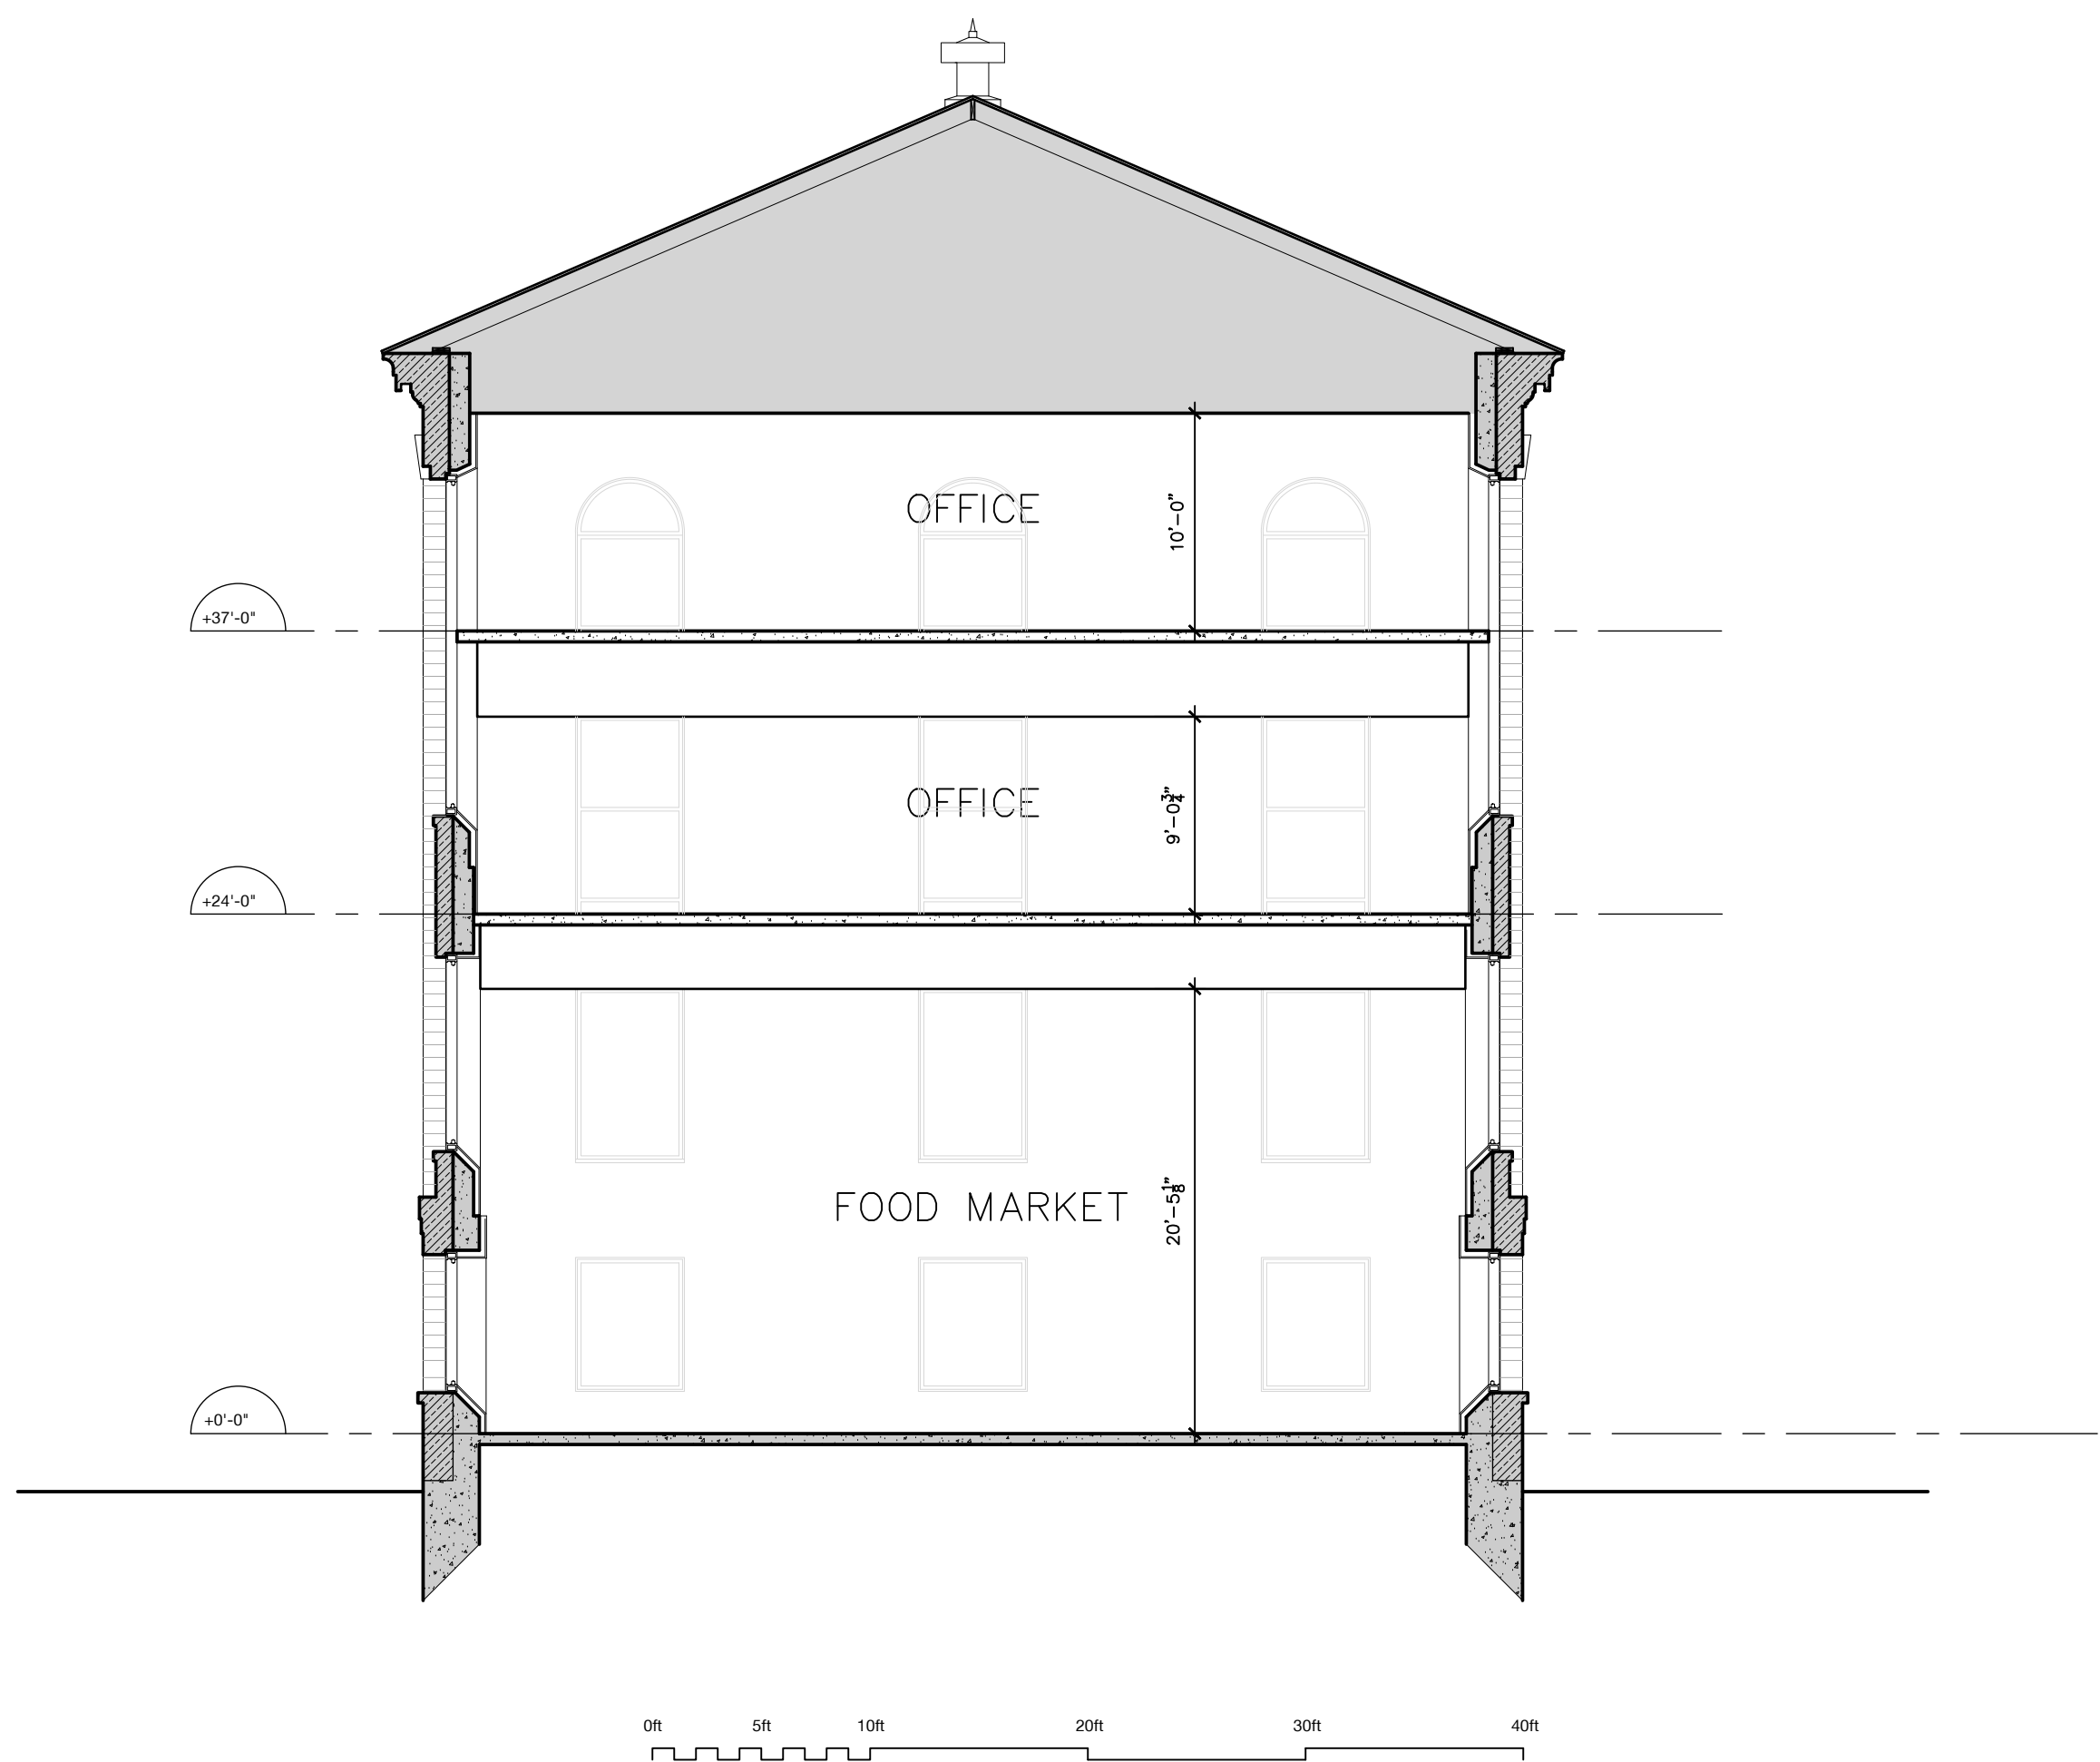

2 Range - Cross Section
A301 1/8"=1'-0"

Rev.	Description	Date
Project	The Exchange Kingston Artisan Food Market and Offices	
Location	40 Sir John A MacDonald Blvd.	
Client	Siderius Developments Ltd.	
Drawing	Sections	

Drawn by	JM	Date	June 18 2026
File Name	26043 - A051	Scale	1/8"=1'-0"
Client Project #	#	Drawing Number	A301
Project #	26043	Revision #	#